

BR 202 12


CUSTOMER


Plan

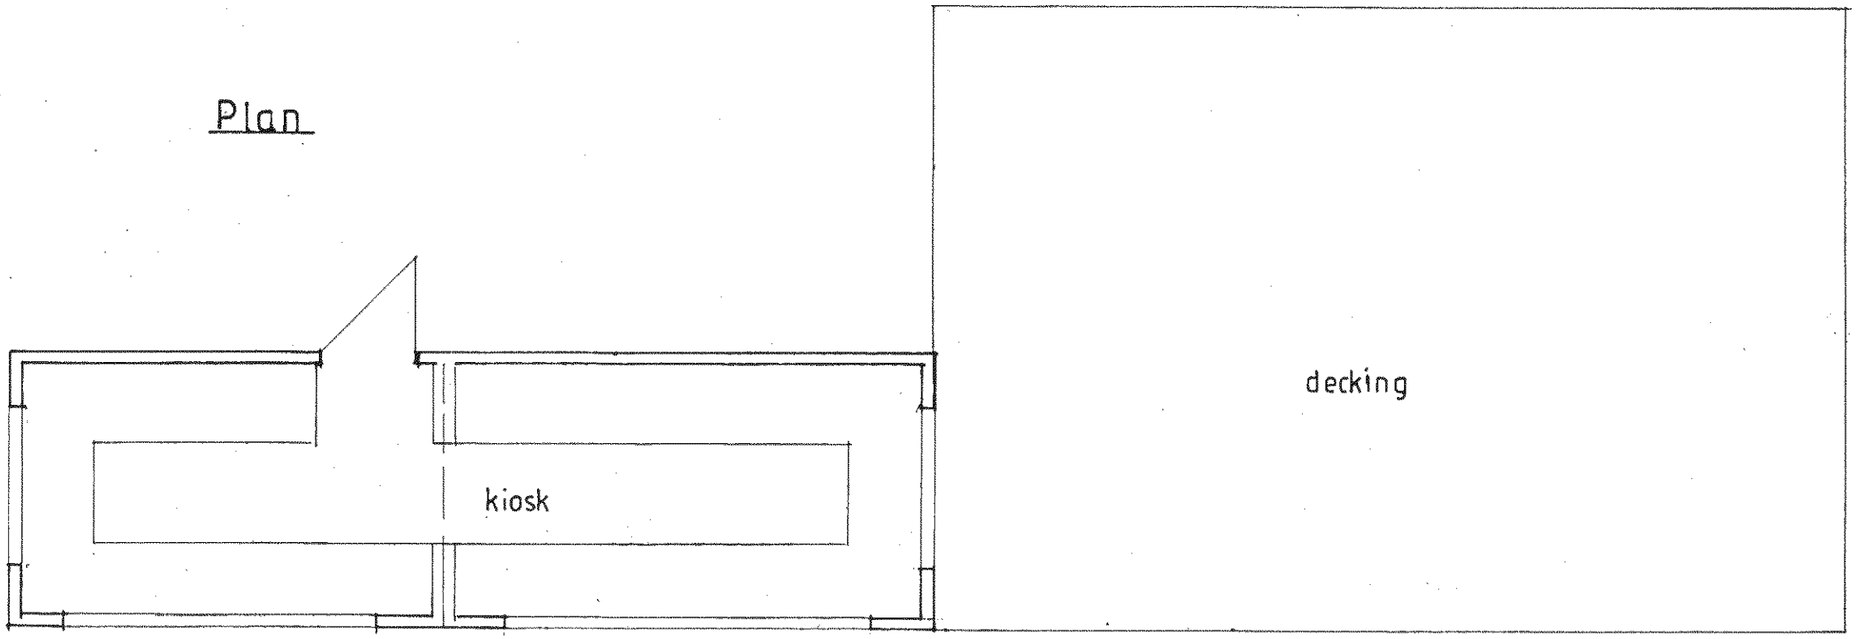



Proposed Elevations

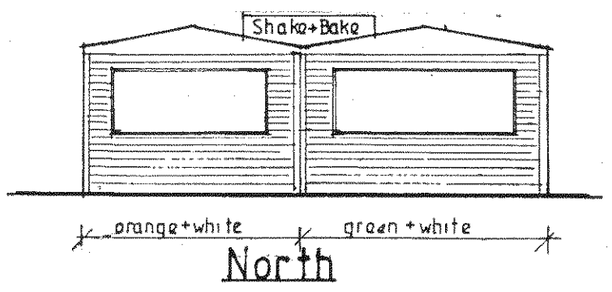

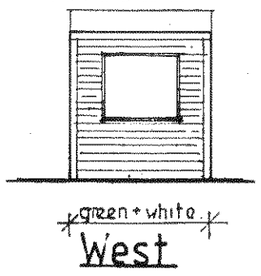

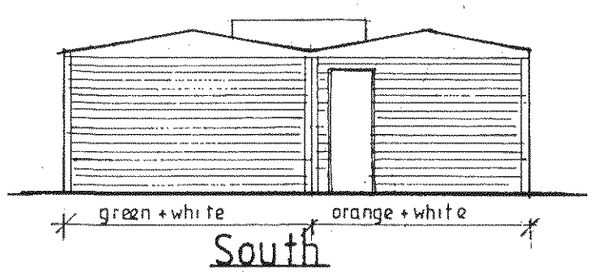

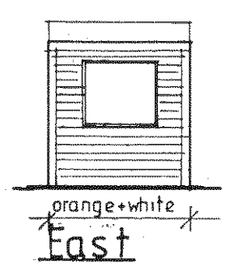

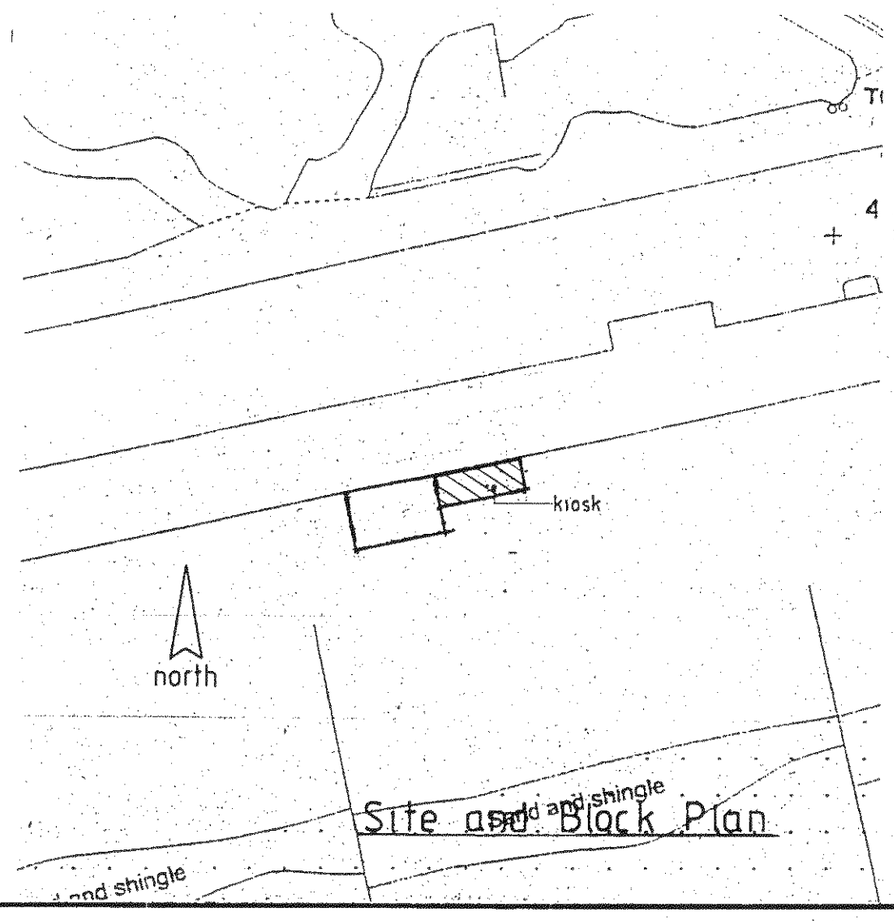

Kiosk to be externally decorated with alternating colour and white horizontal stripes.
Green to western side
~~Gold~~ orange to eastern side.

J P Tupper Associates
20 Sudley Road
Bognor Regis
West Sussex

Catering Kiosk
The Esplanade
Bognor Regis
West Sussex

Kiosk.

Plan, Elevations, Site and Block Plan.

Scale: 1:50, 1:100 & 1:500.

Date: August 2012.

Drg No.: 6657/01A

All dimensions to be checked on site.
Do not scale except for planning purposes.