ARUN DISTRICT COUNCIL BR/203/09/

Site Location Plan
SR 28665

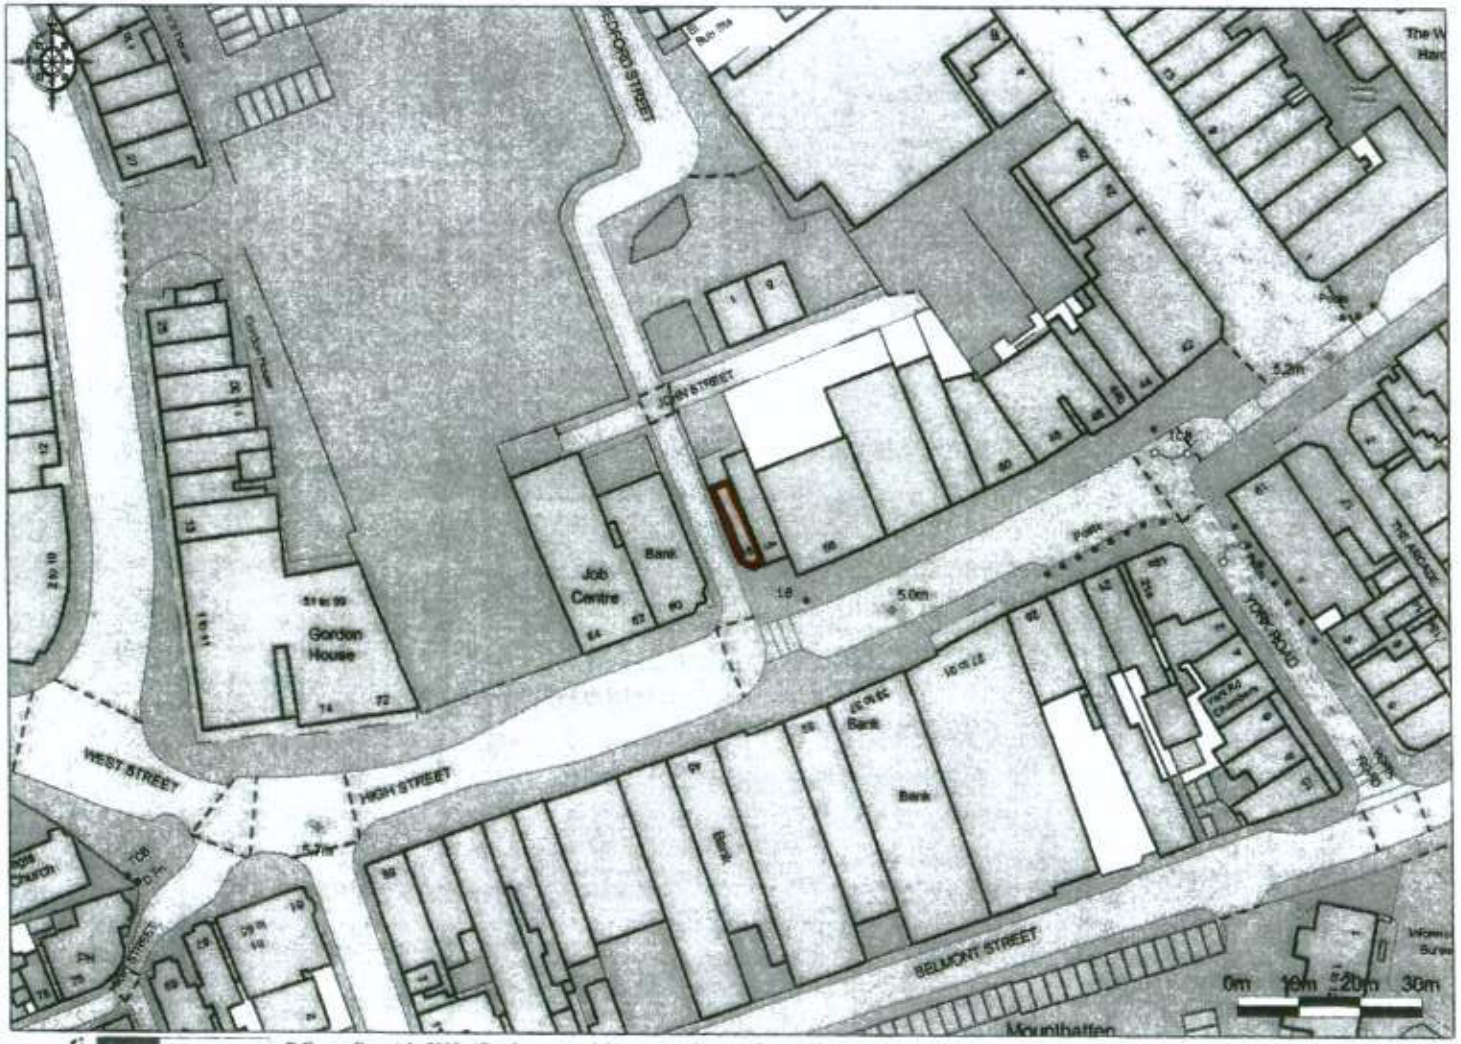

© Crown Copyright 2009. All rights reserved. Licence number 100020449. Plotted Scale - 1:1250

58 High Street, Bognar Regis, West Sussex PO21 1SP