ARUN DISTRICT COUNCIL BR/203/09/

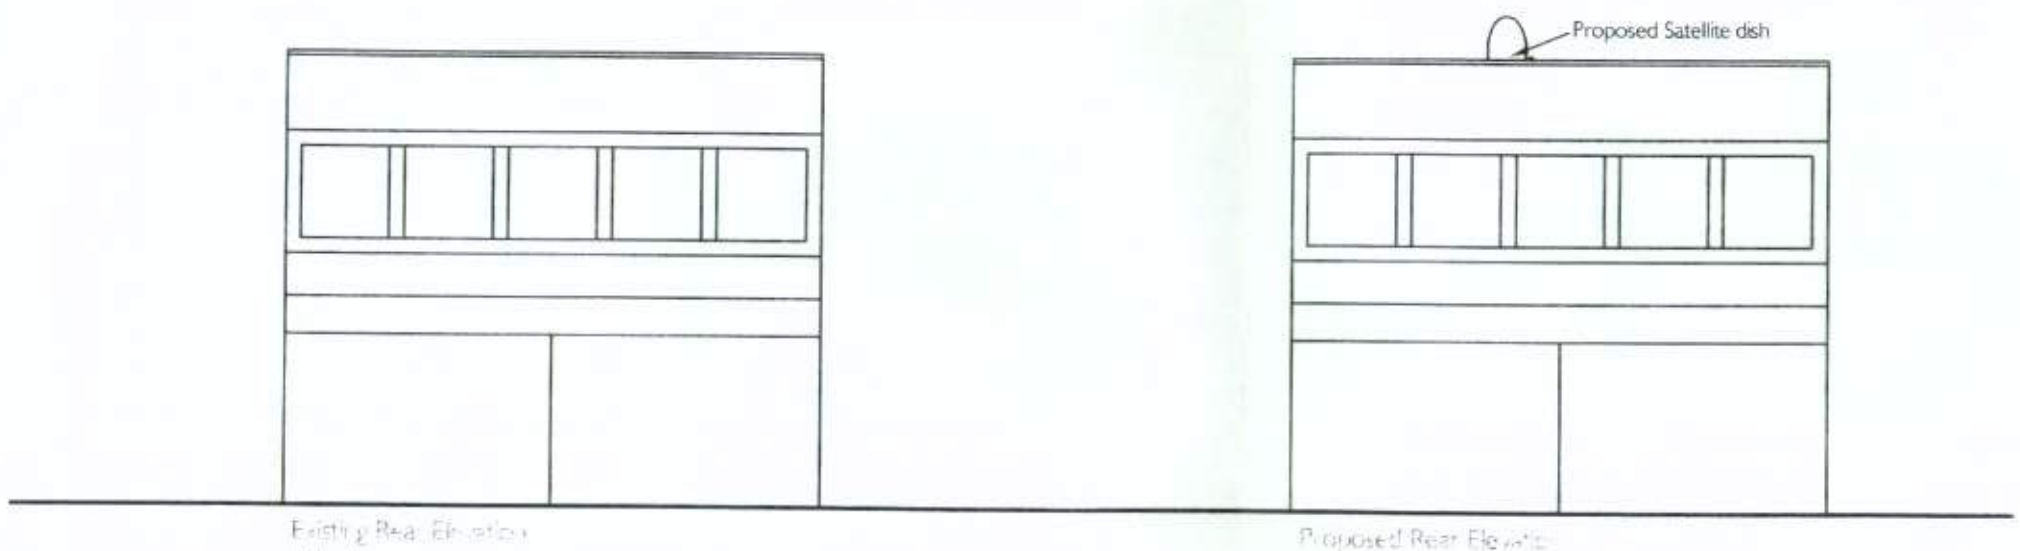

Existing Rear Elevation
(North)

Proposed Rear Elevation
(North)

ARUN DISTRICT COUNCIL
No. BR 203 09
SUPPLEMENTARY
Received 1-9-9

Title	Proposed Satellite Dish
Site	58 High Street Bognor Regis
Date	August 2009
Scale	1:100 @ A3
Dwg No	1191 / 09 / 1

aragon LAND AND PLANNING UK LLP

These plans are intended for Planning purposes only.
All measurements and dimensions should be verified.
Info: c construction.
All drawings remain Copyright © Aragon Land and Planning Uk LLP