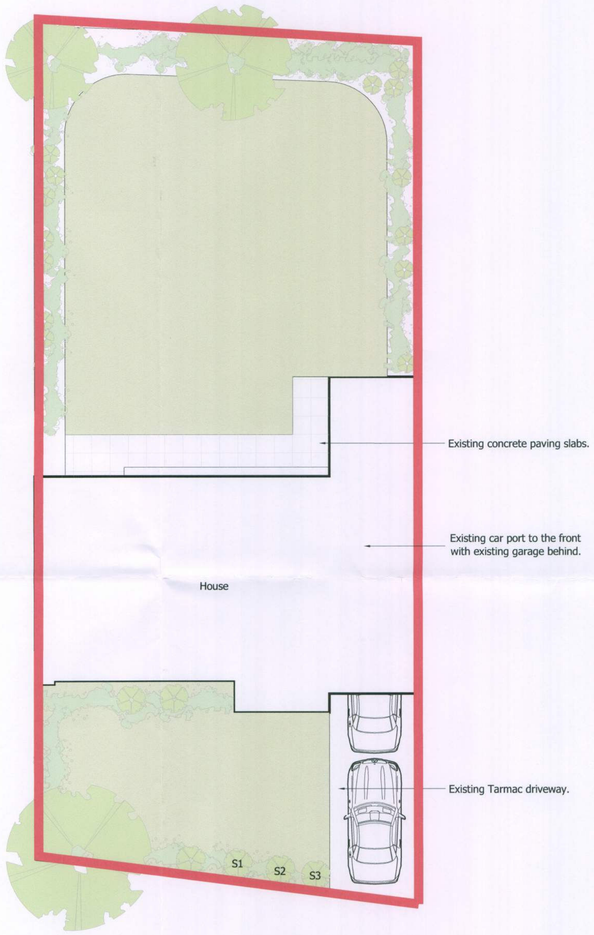

Existing Site Plan

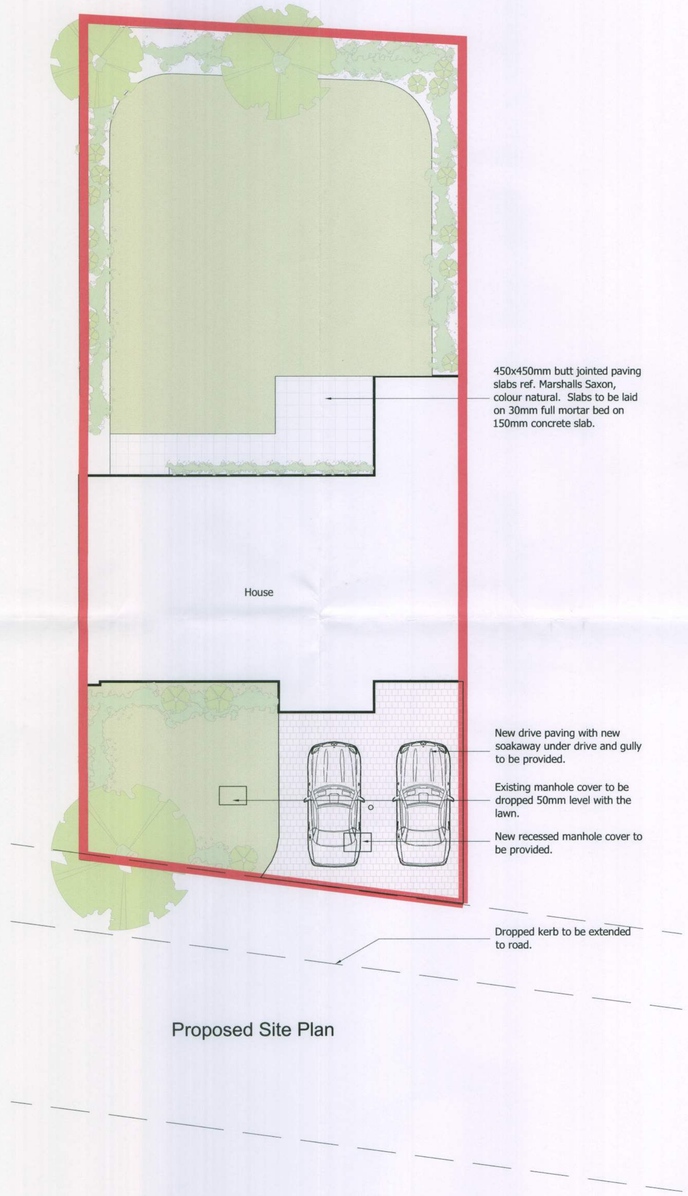

Proposed Site Plan

Rev	Date	Description	Drawn by	PM
C	08.06.10	Garage made smaller and converted to bin store. Drive way made slightly bigger.	JNG	
B	12.04.10	Area of new driveway hatched.	JNG	
A	11.04.10	Red Boundary line indicated. Area of extension hatched.	JNG	

REVISIONS

FOR PLANNING

CLIENT
Joseph Griffiths

TITLE
24 Kyoto Court, Bognor Regis
Existing and Proposed
Site Plans

Scale : 1:100
Date : 26.04.10
Drawn by : JNG
Checked by : JNG
Drawing No: 09.03

PJ ARCHITECTURAL SERVICES

ARUN DISTRICT COUNCIL BR/204/10/NMA