

Front Elevation (North)

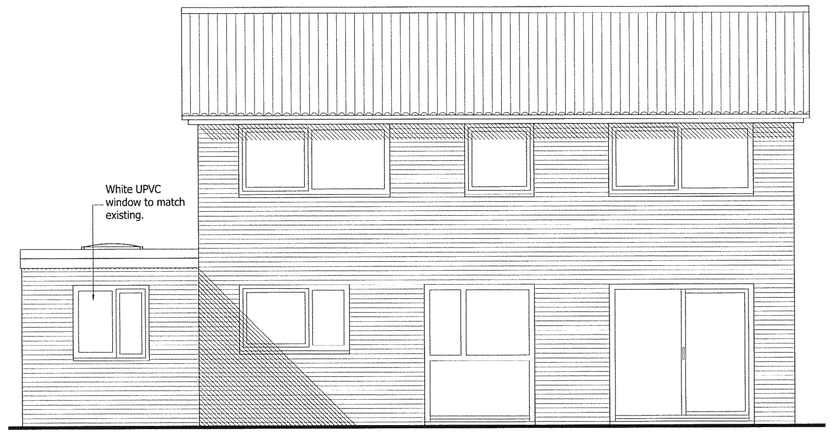

Rear Elevation (South)

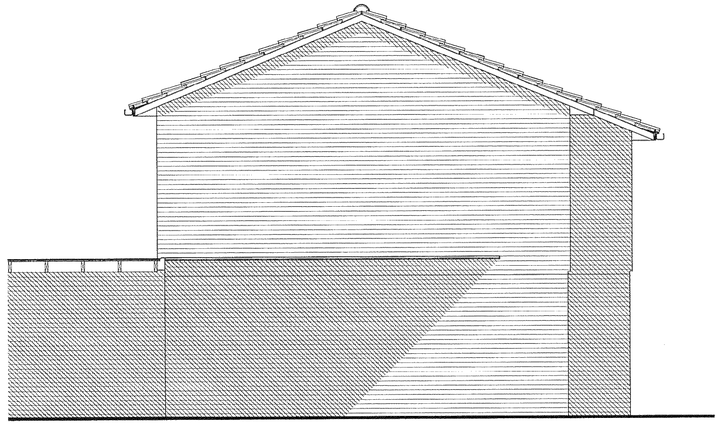

Side Elevation (East)

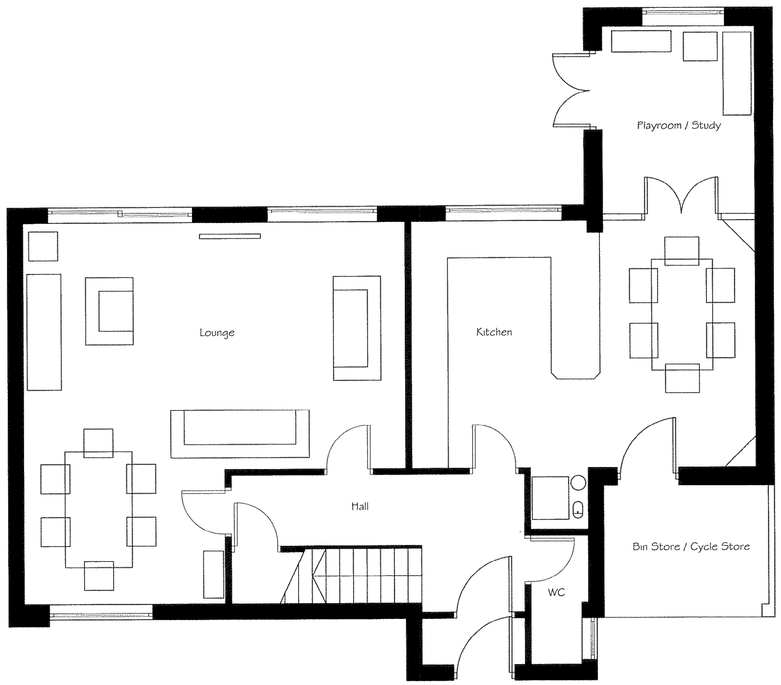

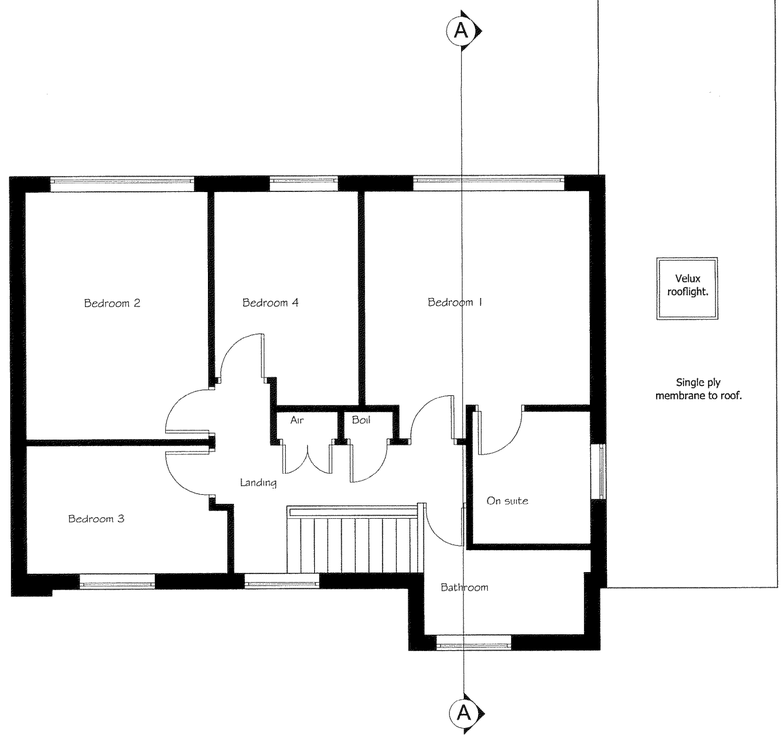

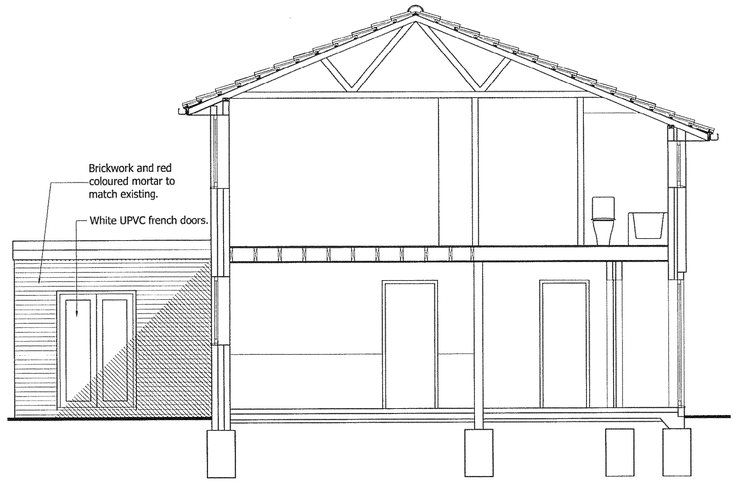

Section AA

Rev	Date	Description	Drawn by	PM
B	05.07.10	Cloak room changed to area for fridge freezer.	JNG	JNG
A	08.06.10	Garage converted to bin store and cycle store.	JNG	JNG

REVISIONS

FOR PLANNING

CLIENT
Joseph Griffiths

TITLE
24 Kyoto Court, Bognor Regis
Proposed Plans,
Elevations & Sections

Scale : 1:50
Date : 26.04.10
Drawn by : JNG
Checked by : JNG
Drawing No: 09.02

B	C	D	E	F	G	H	
J	K	L	M	N	P	Q	R
S	T	U	V	W	X	Y	Z

PJ ARCHITECTURAL SERVICES

ARUN DISTRICT COUNCIL BR/204/10/NMA