


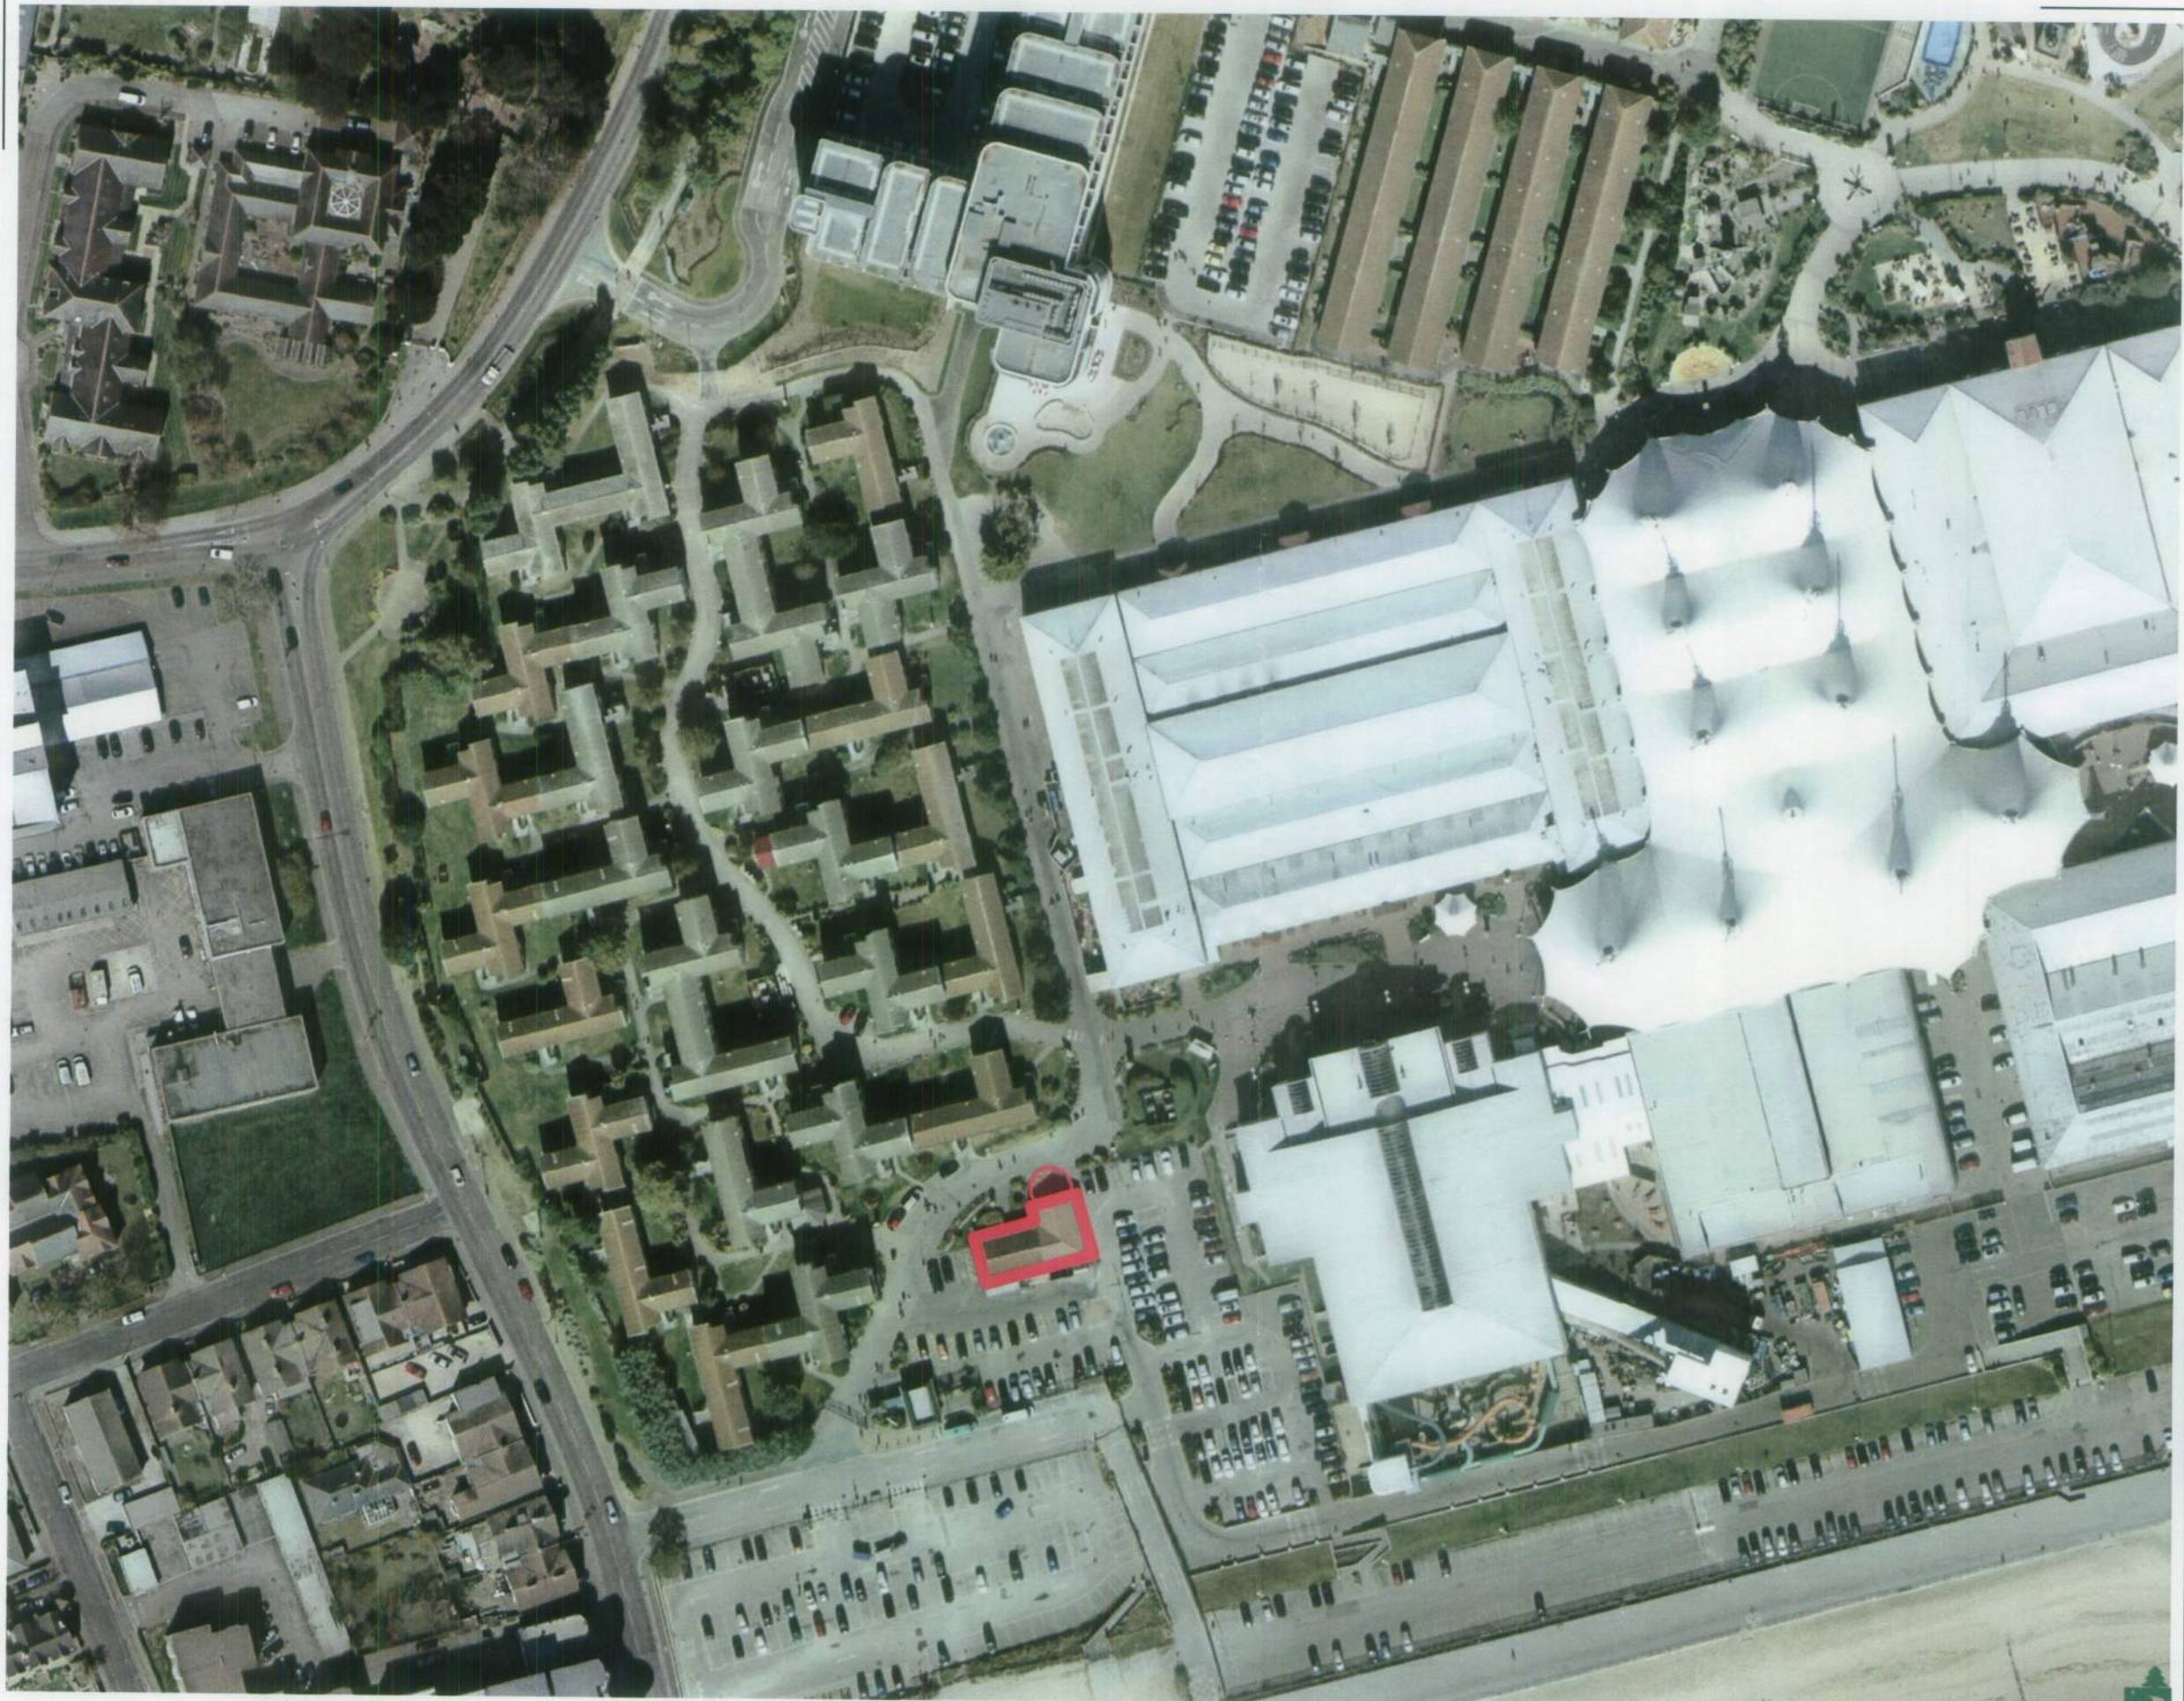

IMPORTANT NOTICE

This Drawing remains the copyright of
INSPIRED PARTNERSHIP LIMITED and shall
not be altered or copied in whole or in part
without their prior written consent

THIS DRAWING HAS BEEN PREPARED
FROM SITE SURVEY INFORMATION TAKEN
BY OTHERS

Contractors must check ALL dimensions on
site. Only figured dimensions are to be
worked from.

Discrepancies must be reported immediately
to the client before proceeding, neither the
client nor IPL accepts any responsibility for
works undertaken or materials purchased
without accurate site measurement

Where this drawing is used for TENDERING
purposes all tendering contractors must
undertake site inspection and avail
themselves of site conditions, and any
discrepancies between a Survey or a
Proposal and a Site must be reported
immediately to the client and qualified clearly
and concisely within any subsequent
tendering return.

- ☐ AS BUILT DRAWING
- ☐ DISCUSSION PURPOSES
- ☐ CONSTRUCTION ISSUE
- ☐ TENDER ISSUE
- ☒ BUILDING CONTROL
- ☒ LPA SUBMISSION
- ☐ FEASIBILITY DRAWING
- ☐ CLIENT APPROVAL
- ☐ SURVEY LAYOUT PLAN

Project:
ATLANTIC BAY VILLAGE
2016 SEASIDE VILLAGE PH 1

Client:
BUTLINS BOGNOR REGIS
UPPER BOGNOR ROAD
BOGNOR REGIS
WEST SUSSEX
PO21 1JJ



Drawn: JMD Date: JUL 2015

Sheet Size: A3 Scale: 1:250@A3

Sheet Description:
ATLANTIC BAY - BOGNOR
AERIAL SITE LAYOUT PLAN

Sheet Number: IPL_2015_172_603
Rev: ---