



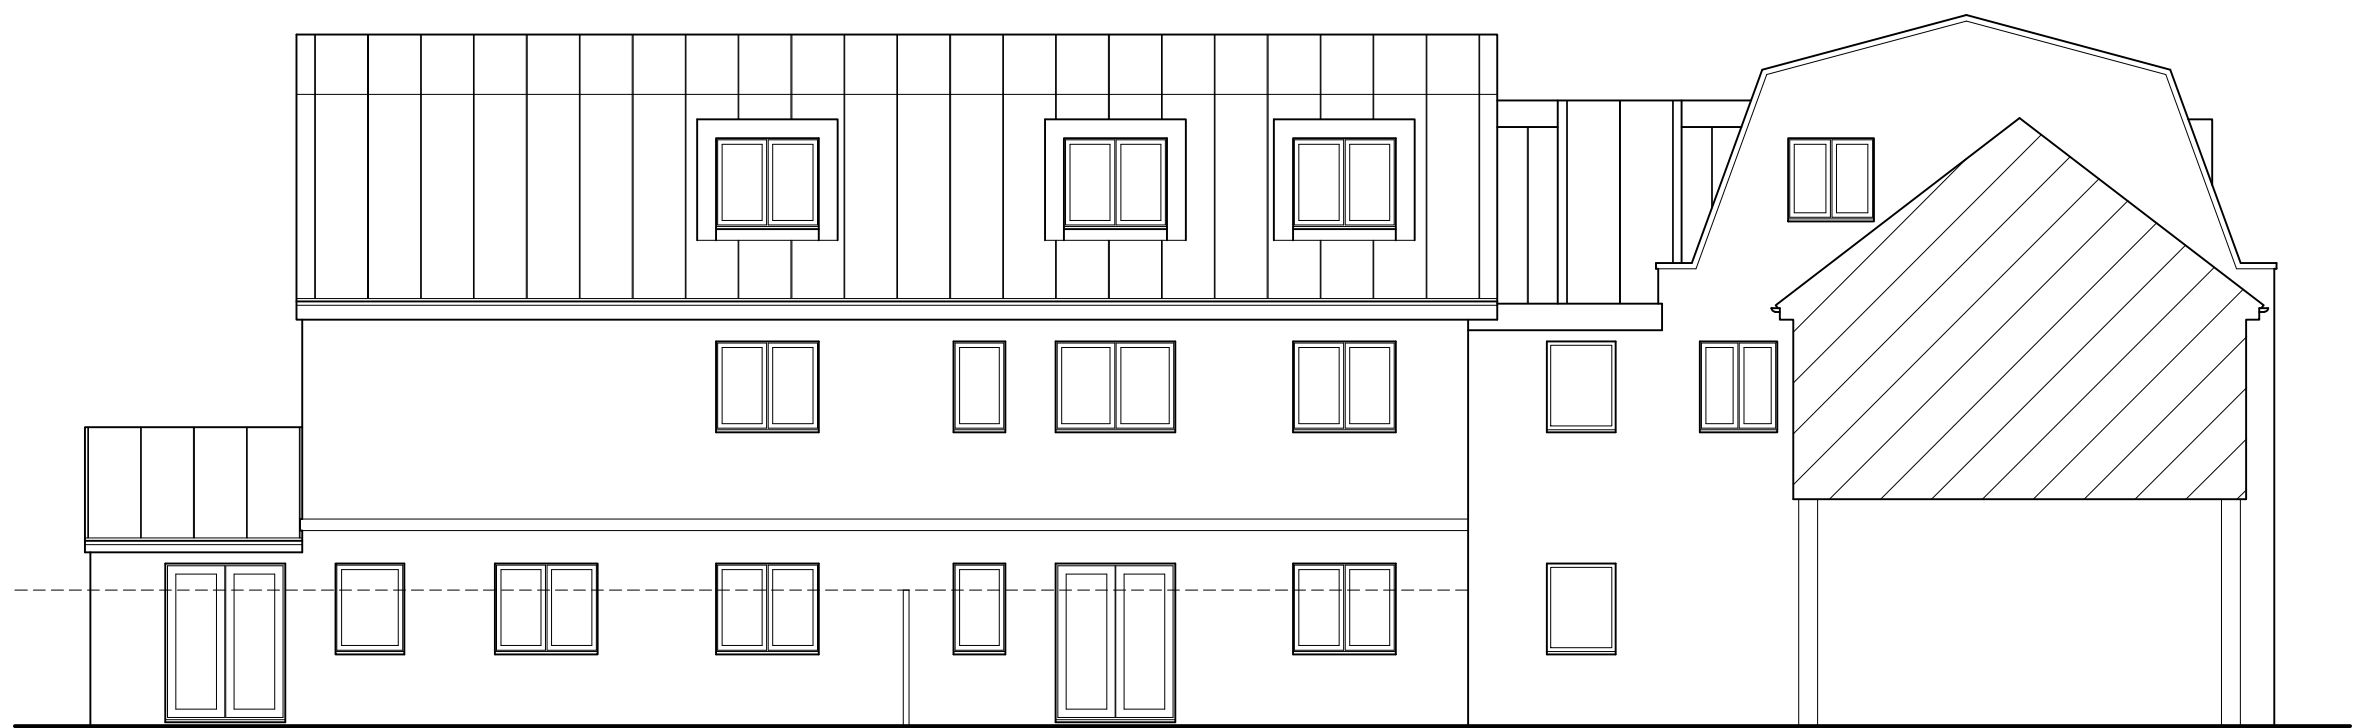

Side (east) Elevation
Scale 1:100



Front (north) Elevation
Scale 1:100

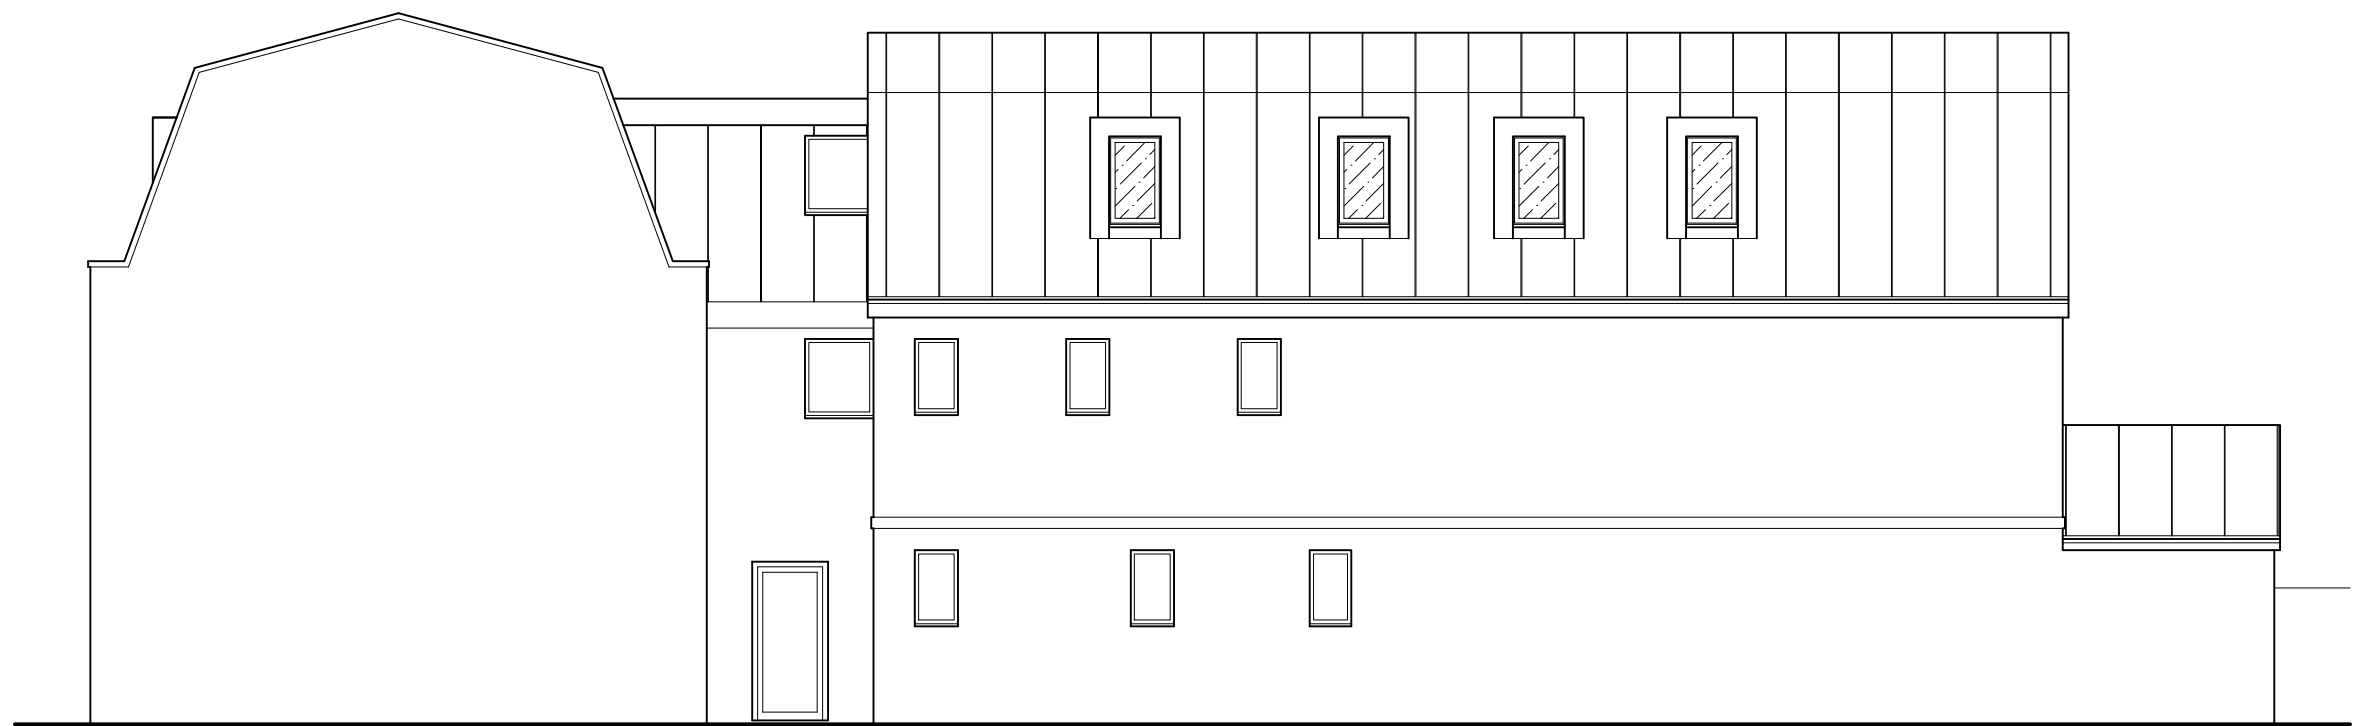

Side (west) Elevation
Scale 1:100



Rear (south) Elevation
Scale 1:100

D	Reverted to revision B	01.07.19
C	Revisions to retain HMO flat, alterations to suit.	15.04.19
B	Ground floor enlarged.	19.02.19
A	Second floor added to rear.	21.01.19
-		

Rev: Description: Date:

HORIZON DESIGN

ARCHITECTURAL TECHNOLOGY

Horizon Design Limited

15 Uplands Avenue

Worthing BN11 1UR

01903 205868

info@horizon-design.co.uk

www.horizon-design.co.uk

Client: Mr & Mrs Evans	
Project: Extensions and Alterations: 83 Aldwick Road Bognor Regis West Sussex PO21 2NW	
Drawing title: Proposed Elevations	
Scale: 1:100 @ A1	
Date: 04.12.18	Drawn: KWF
Drawing number: 2934-03	Revision: D