



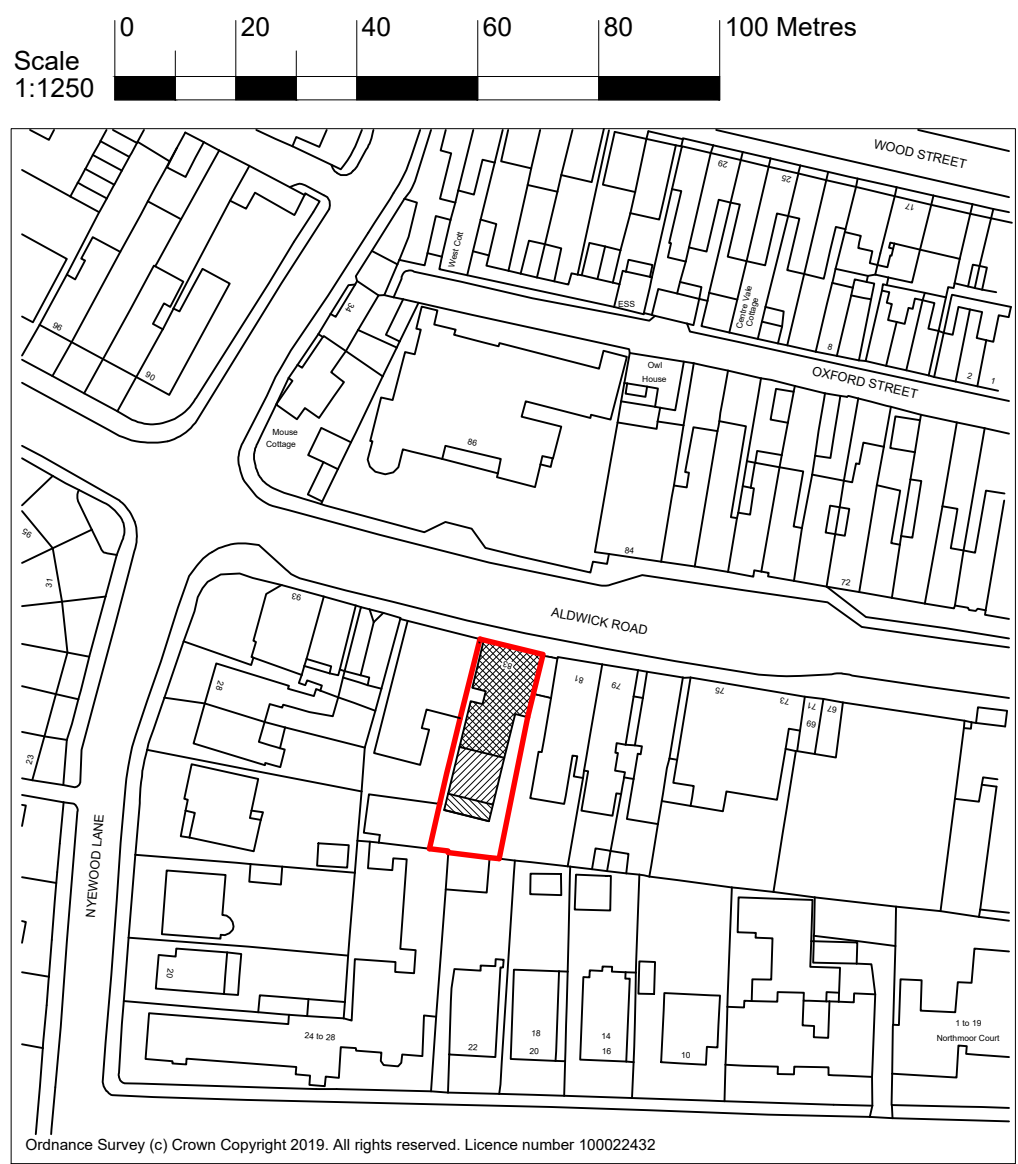

Location Plan
Scale 1:1250

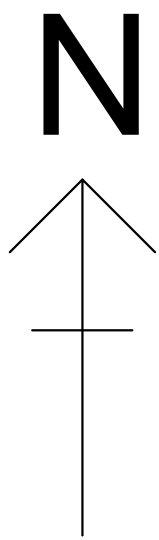

Block Plan
Scale 1:200

Rev:	Description:	Date:
HORIZON DESIGN ARCHITECTURAL TECHNOLOGY Horizon Design Limited 15 Uplands Avenue Worthing BN11 1UR 01903 205868 info@horizon-design.co.ukwww.horizon-design.co.uk		
Client: Mr & Mrs Evans		
Project: Extensions and Alterations: 83 Aldwick Road Bognor Regis West Sussex PO21 2NW		
Drawing title: Location & Block Plans		
Scale: 1:1250 / 1:200 @ A1		
Date: 01.07.19	Drawn: KWF	
Drawing number: 2934-04	Revision: -	