
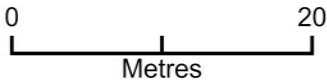


25 Havelock Road PO21 2EZ - Block Plan

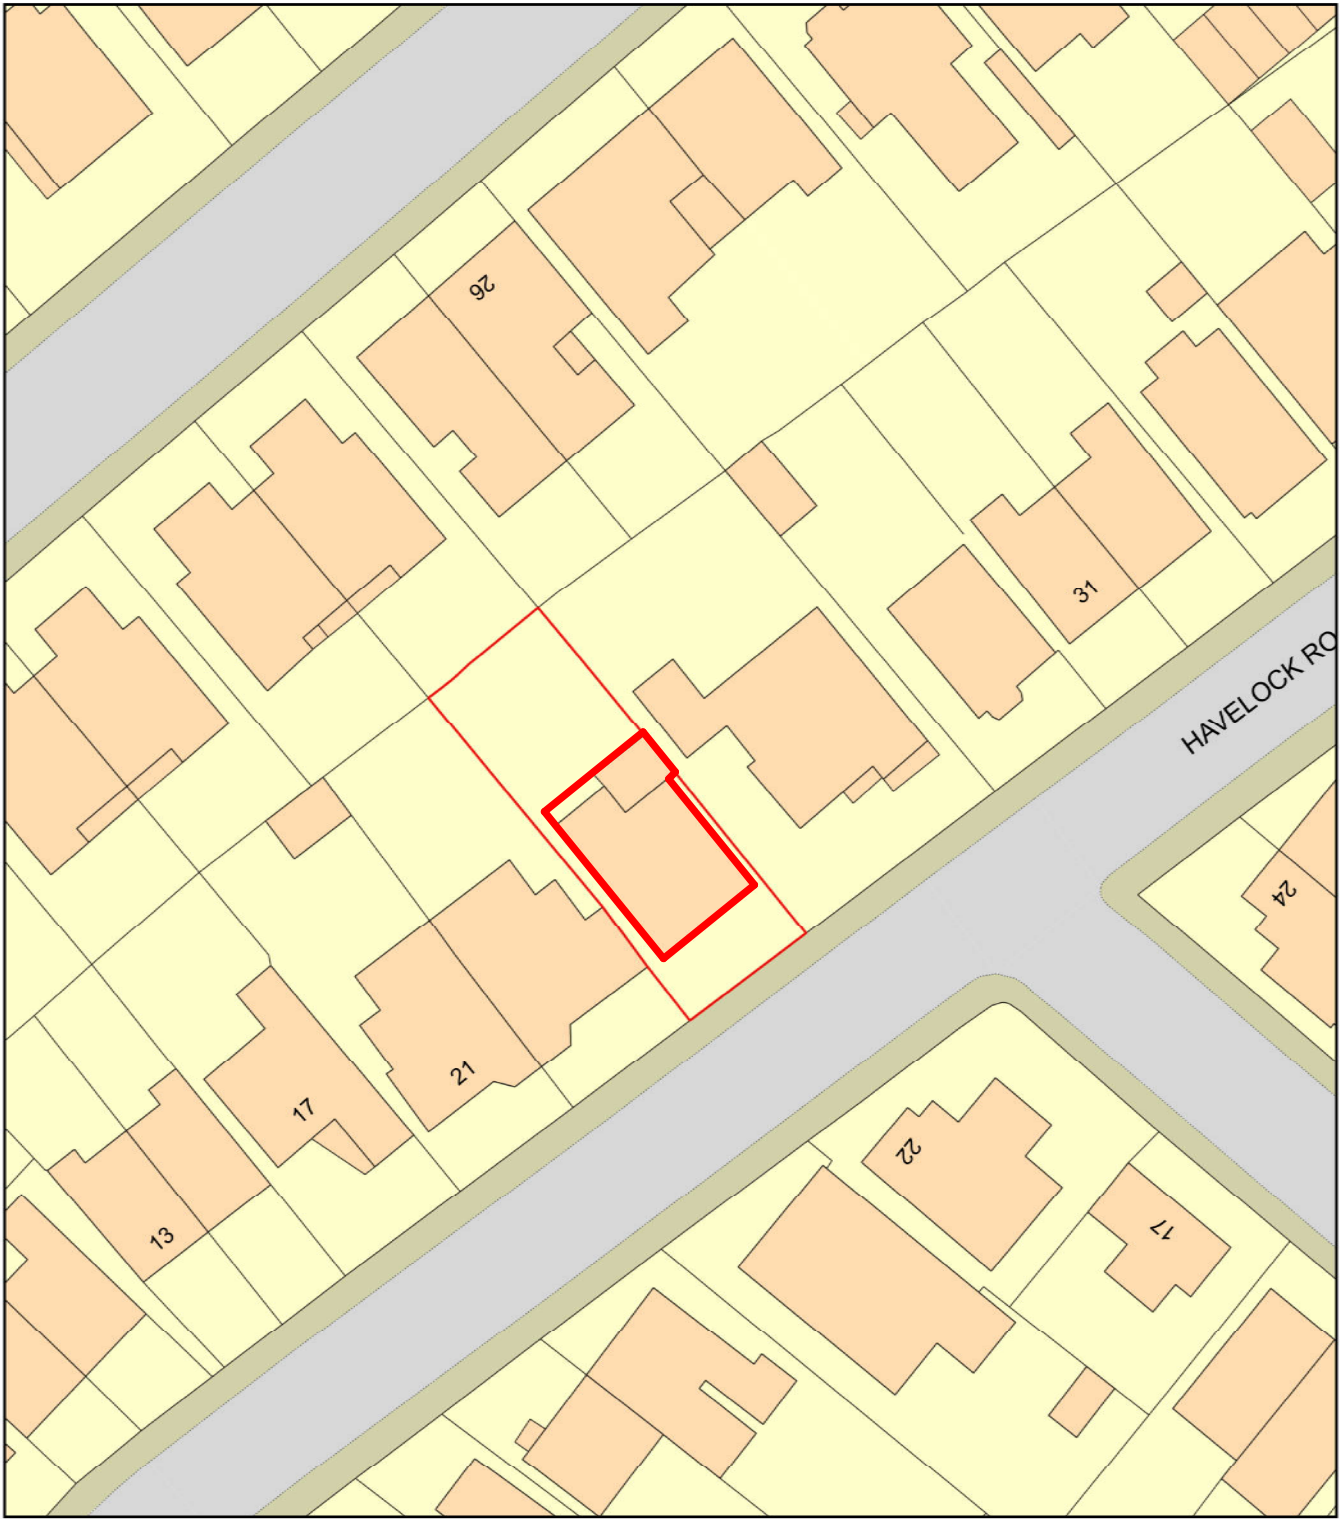

Plan Produced for: Parkers Design
Date Produced: 19 Aug 2020
Plan Reference Number: TQRQM20232154508401
Scale: 1:500 @ A4



© Crown copyright and database rights 2019 OS 100042766

1:500									100
1:200									20
1:100									10
1:50									5



PROJECT	25 Havelock Road PO21 2EZ			CLIENT		Widt Nielson		
				Date	Issue Date	Scale (@ A3)		
SHEET	Block Plan			Drawn by	SW	DRAWING NUMBER		REV
				Checked by	SR	P106		

25 Havelock Road PO21 2EZ - Location Plan

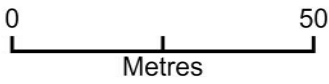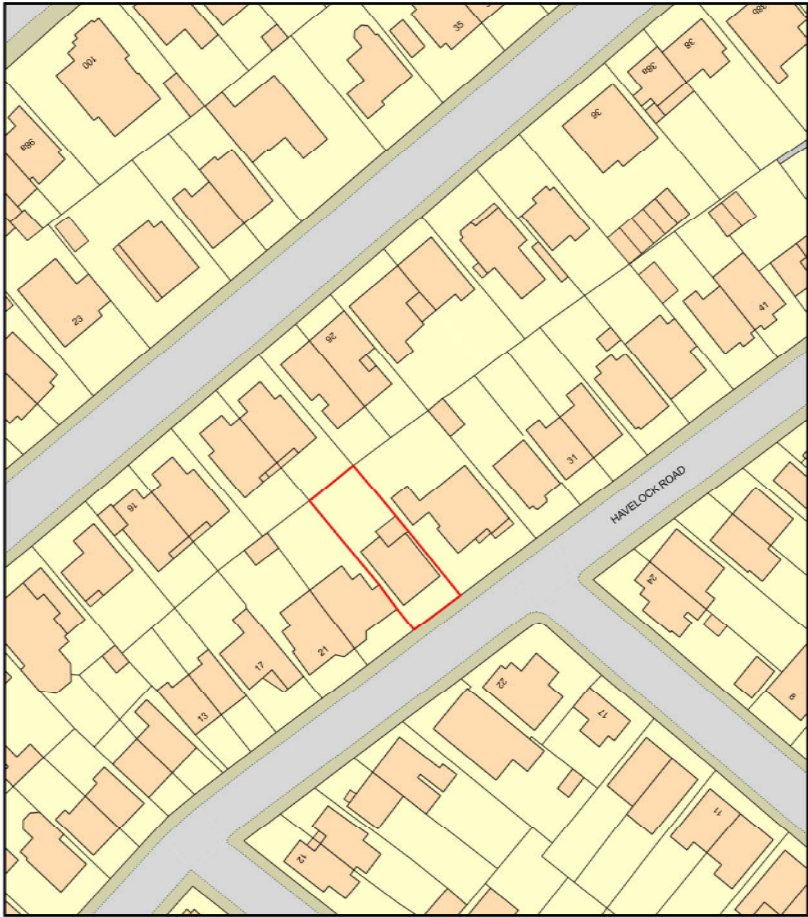

Plan Produced for: Parkers Design
Date Produced: 19 Aug 2020
Plan Reference Number: TQRQM20232154638092
Scale: 1:1250 @ A4

© Crown copyright and database rights 2019 OS 100042766

1:500		100
1:200		20
1:100		10
1:50		5



PROJECT 25 Havelock Road PO21 2EZ	CLIENT Widt Nielson		
	Date	Issue Date	Scale (@ A3)
SHEET Location	Drawn by SW	DRAWING NUMBER P107	REV
	Checked by SR		