


25 Havelock Road PO21 2EZ - Block Plan

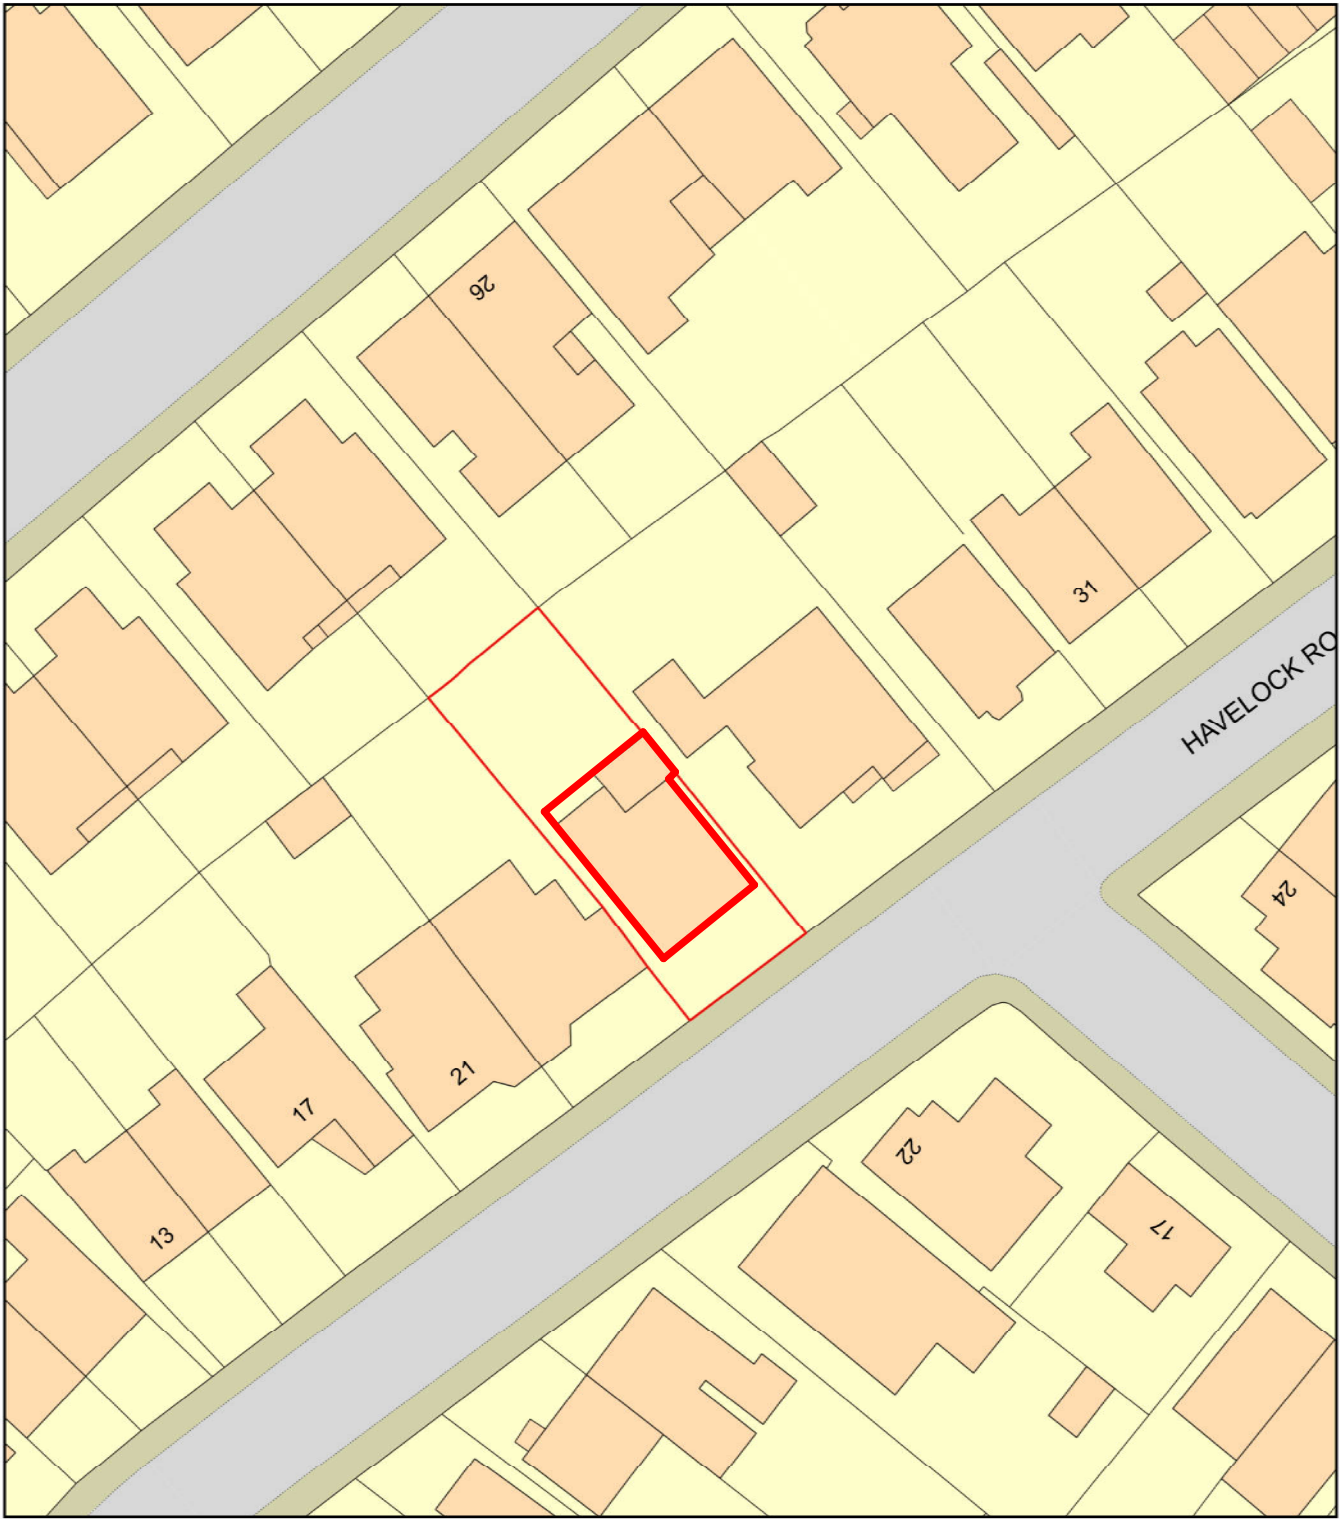

0 20  
Metres



Plan Produced for: Parkers Design  
Date Produced: 19 Aug 2020  
Plan Reference Number: TQRQM20232154508401  
Scale: 1:500 @ A4


© Crown copyright and database rights 2019 OS 100042766

|       |  |  |  |  |  |  |  |  |     |
|-------|--|--|--|--|--|--|--|--|-----|
| 1:500 |  |  |  |  |  |  |  |  | 100 |
| 1:200 |  |  |  |  |  |  |  |  | 20  |
| 1:100 |  |  |  |  |  |  |  |  | 10  |
| 1:50  |  |  |  |  |  |  |  |  | 5   |



|         |                           |  |            |              |                |              |     |
|---------|---------------------------|--|------------|--------------|----------------|--------------|-----|
| PROJECT | 25 Havelock Road PO21 2EZ |  |            | CLIENT       |                | Widt Nielson |     |
|         | Date                      |  | Issue Date | Scale (@ A3) |                |              |     |
| SHEET   | Block Plan                |  | Drawn by   | SW           | DRAWING NUMBER |              | REV |
|         |                           |  | Checked by | SR           | P106           |              |     |

25 Havelock Road PO21 2EZ - Location Plan

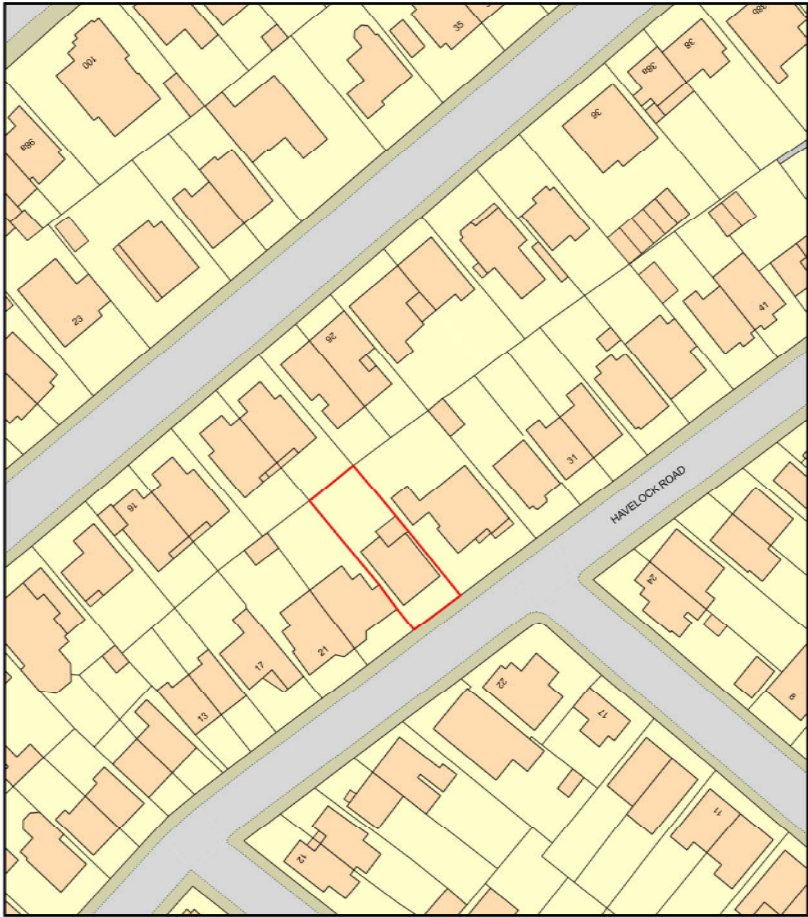

Plan Produced for: Parkers Design  
Date Produced: 19 Aug 2020  
Plan Reference Number: TQRQM20232154638092  
Scale: 1:1250 @ A4

© Crown copyright and database rights 2019 OS 100042766

|       |  |     |
|-------|--|-----|
| 1:500 |  | 100 |
| 1:200 |  | 20  |
| 1:100 |  | 10  |
| 1:50  |  | 5   |



|         |                           |            |          |                |            |              |  |
|---------|---------------------------|------------|----------|----------------|------------|--------------|--|
| PROJECT | 25 Havelock Road PO21 2EZ |            |          | CLIENT         |            | Widt Nielson |  |
|         | SHEET                     |            | Location | Date           | Issue Date | Scale (@ A3) |  |
|         |                           | Drawn by   | SW       | DRAWING NUMBER |            | REV          |  |
|         |                           | Checked by | SR       | P107           |            |              |  |