


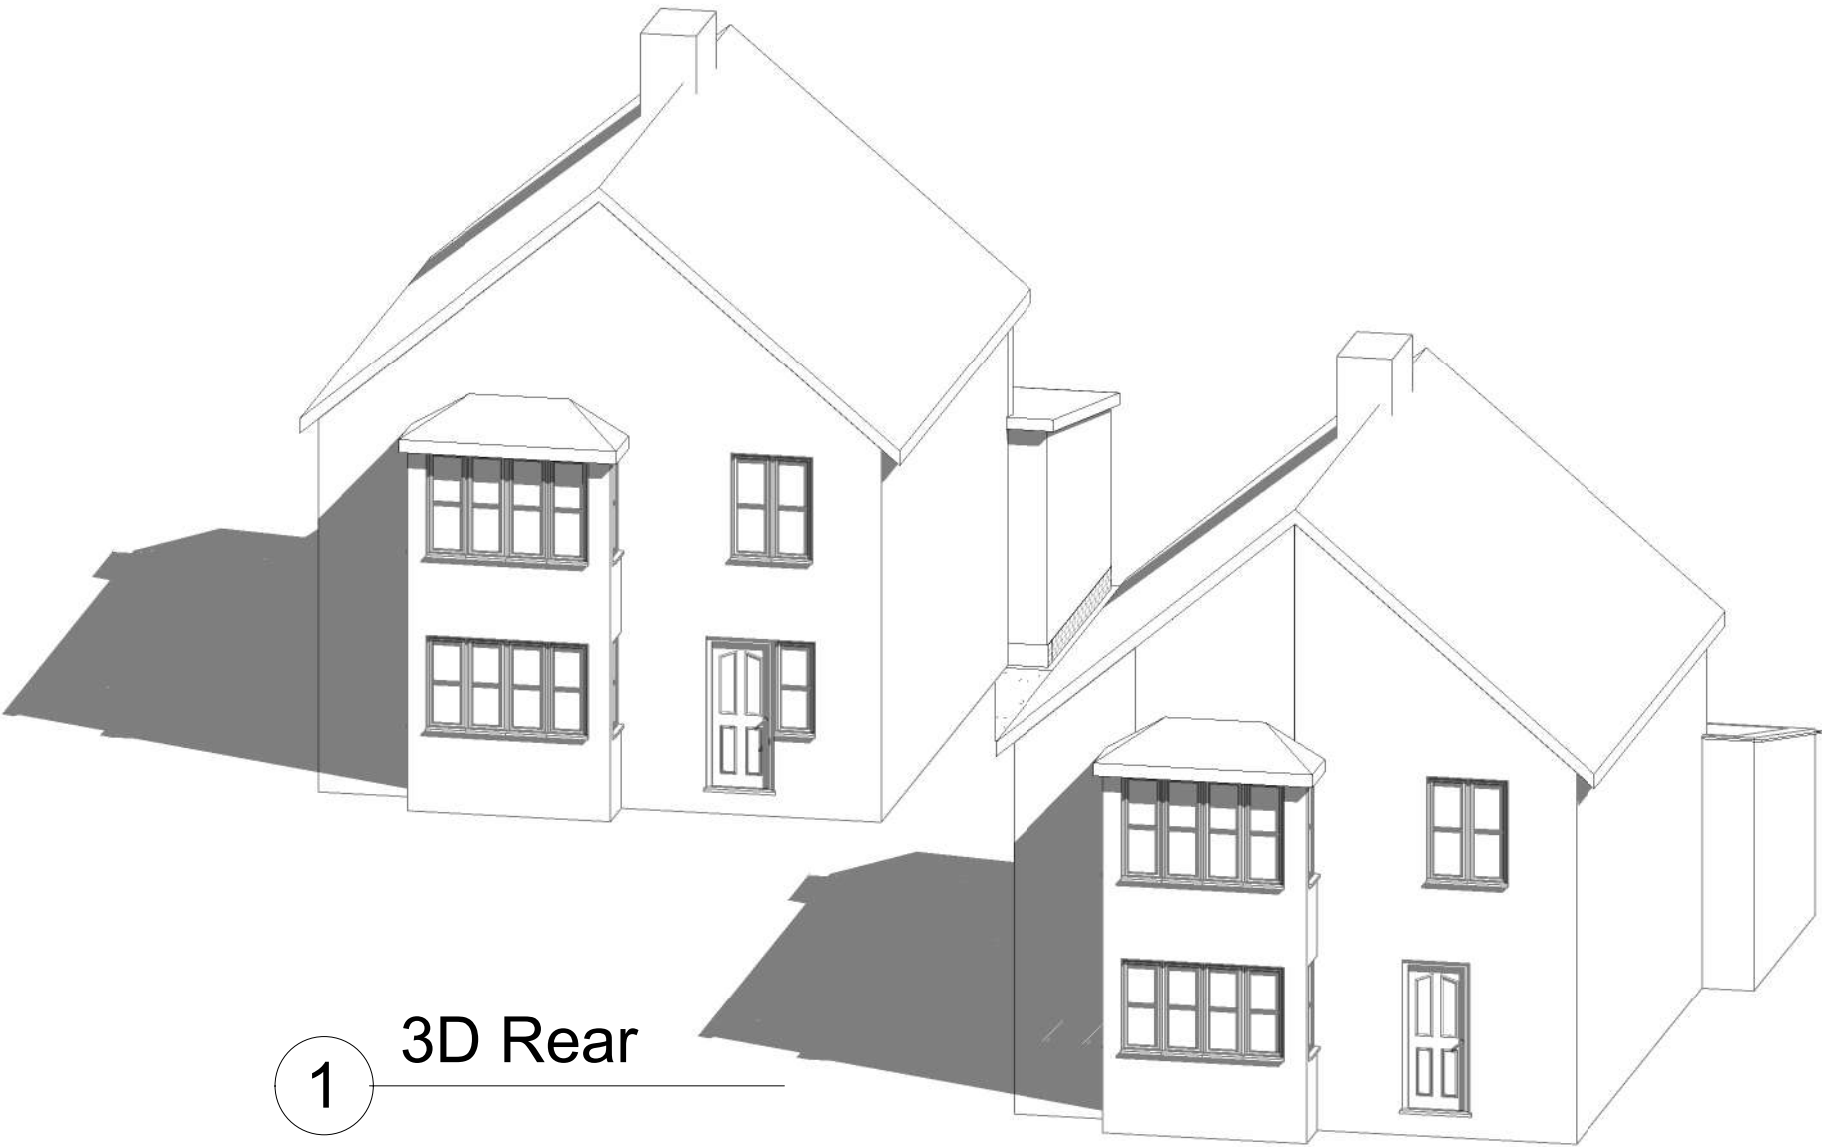

1 3D Rear

1:500										50
1:200										20
1:100										10
1:50										5

pd

parkers

executive

design

PROJECT	25 Havelock Road PO21 2EZ									CLIENT		Widt Nielson		
										Date	Issue Date		Scale (@ A3)	
										Drawn by	SW	DRAWING NUMBER		REV
SHEET	3D									Checked by	SR	P105		