



25 Havelock Road PO21 2EZ - Block Plan

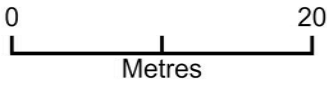

Plan Produced for: Parkers Design
Date Produced: 19 Aug 2020
Plan Reference Number: TQRQM20232154508401
Scale: 1:500 @ A4

© Crown copyright and database rights 2019 OS 100042766

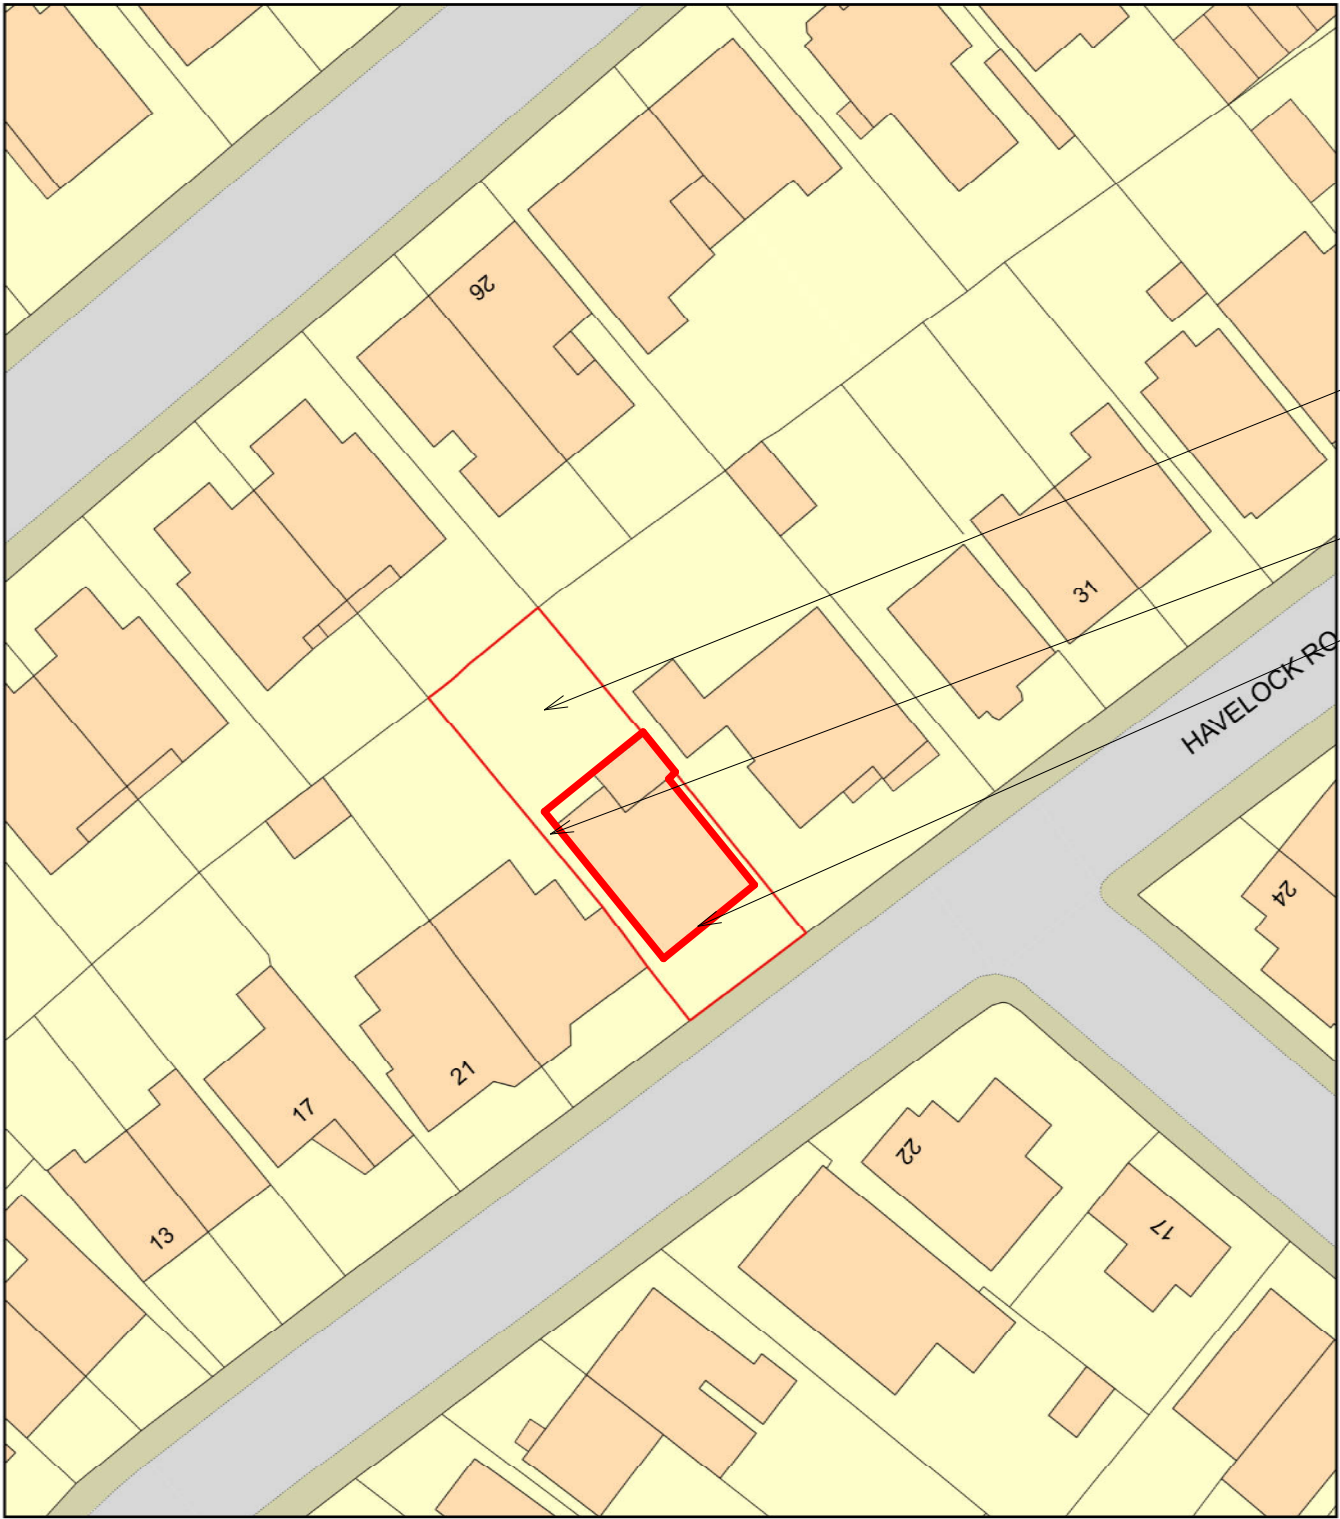

PROJECT 25 Havelock Road PO21 2EZ	CLIENT Widt Nielson		
	Date	Issue Date	Scale (@ A3)
SHEET Block Plan	Drawn by SW	DRAWING NUMBER P106	REV
	Checked by SR		