


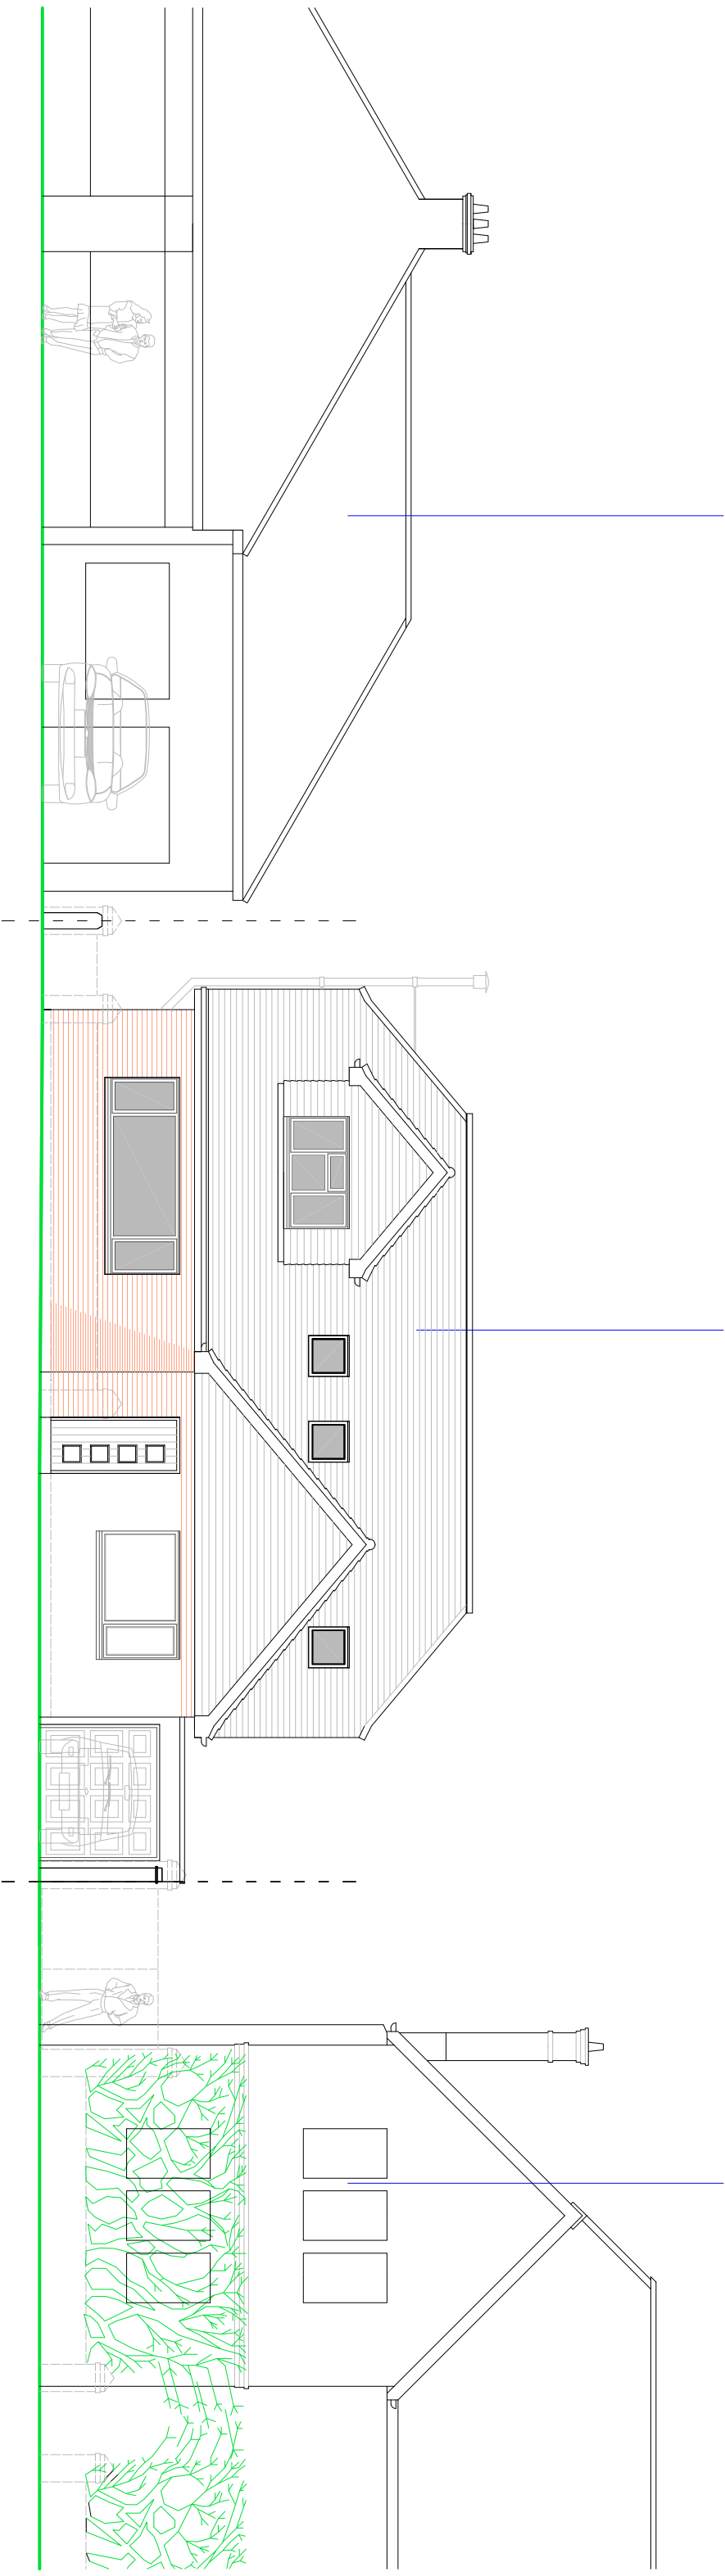


1 NORMANTON AVENUE

1A NORMANTON AVENUE

3 NORMANTON AVENUE

SCALE

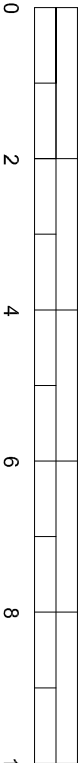

PROPOSED STREET ELEVATION

Scale 1:100 on A3

SUSSEX BUILDING CONSULTANCY LIMITED
1A NORMANTON AVENUE, BOGNOR REGIS,
WEST SUSSEX.

SCALE - 1/100 REV - E DATE - 01/12/2025

