
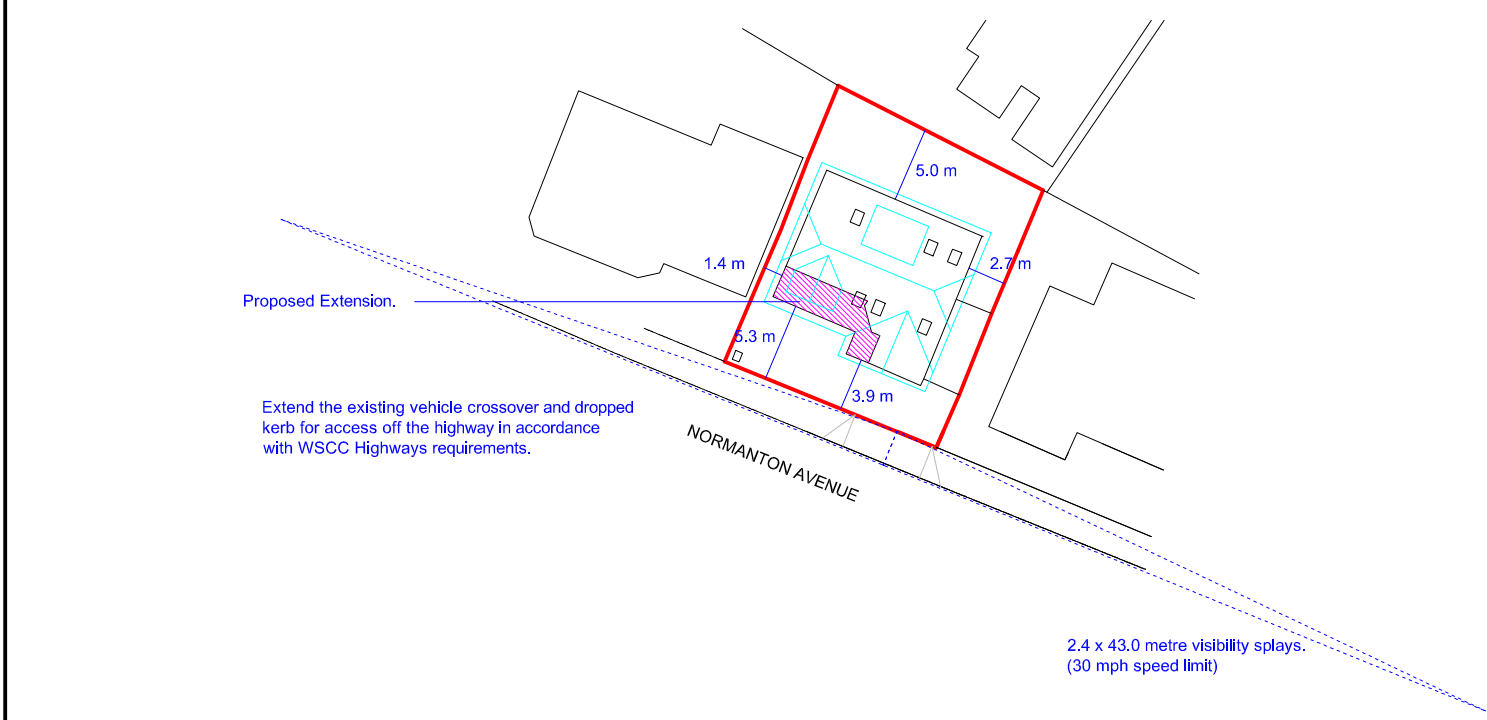


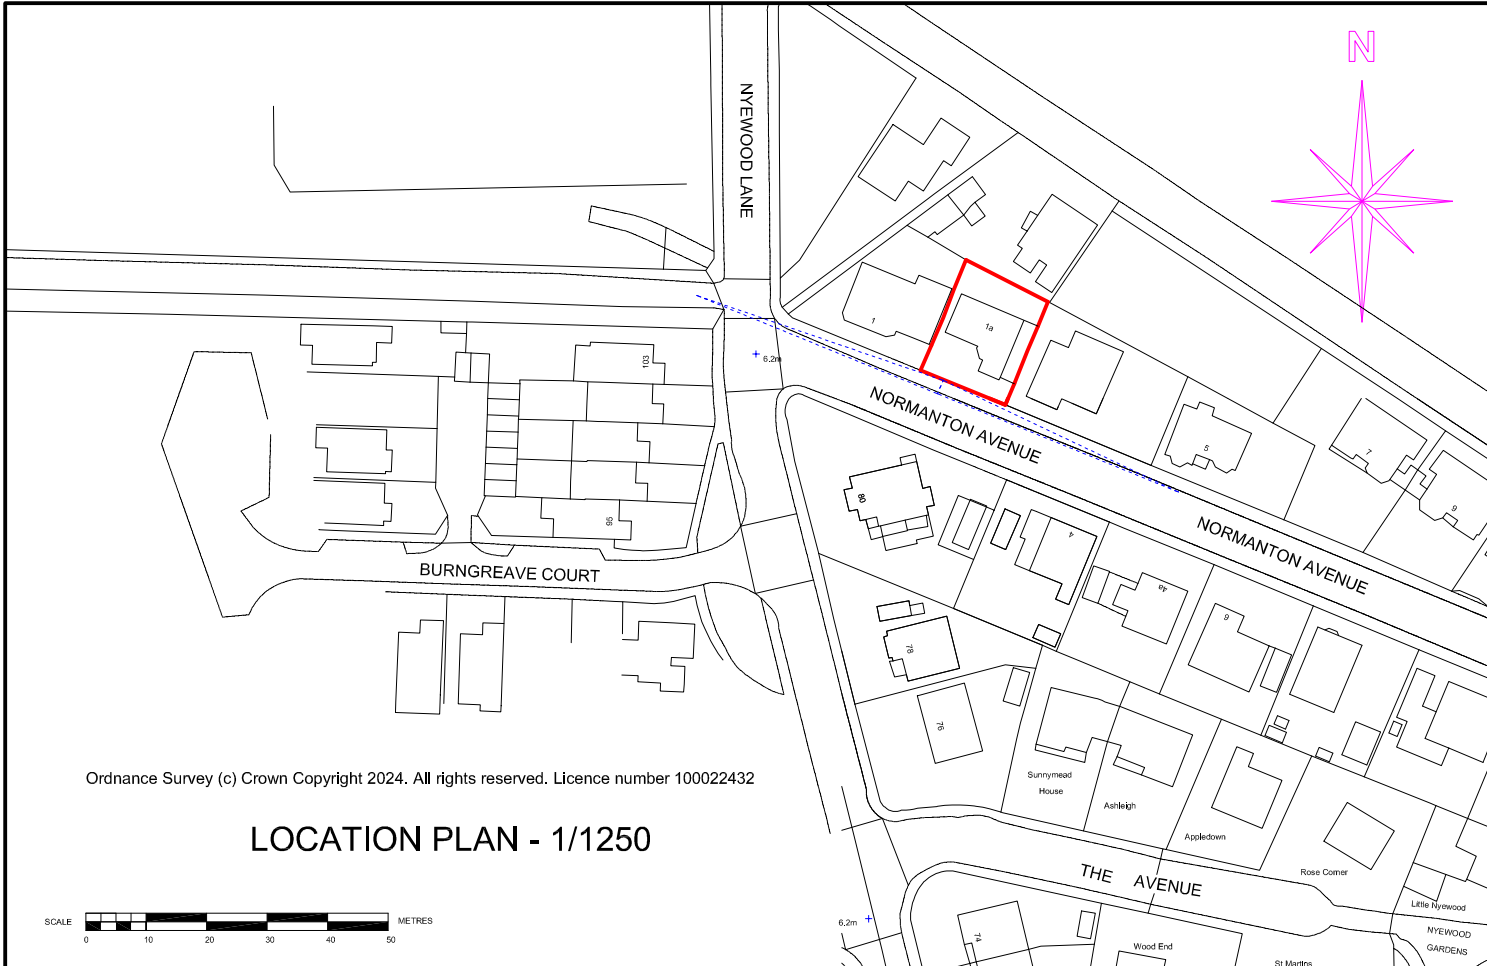

1/1250 and 1/500 on A4 paper.

SUSSEX BUILDING CONSULTANCY LIMITED 1A NORMANTON AVENUE, BOGNOR REGIS, WEST SUSSEX. SCALE - 1/1250 REV - E DATE - 01/12/2025		 3 NORTHCOTE ROAD BOGNOR REGIS PO21 5LZ TEL/FAX - (01243) 861379