
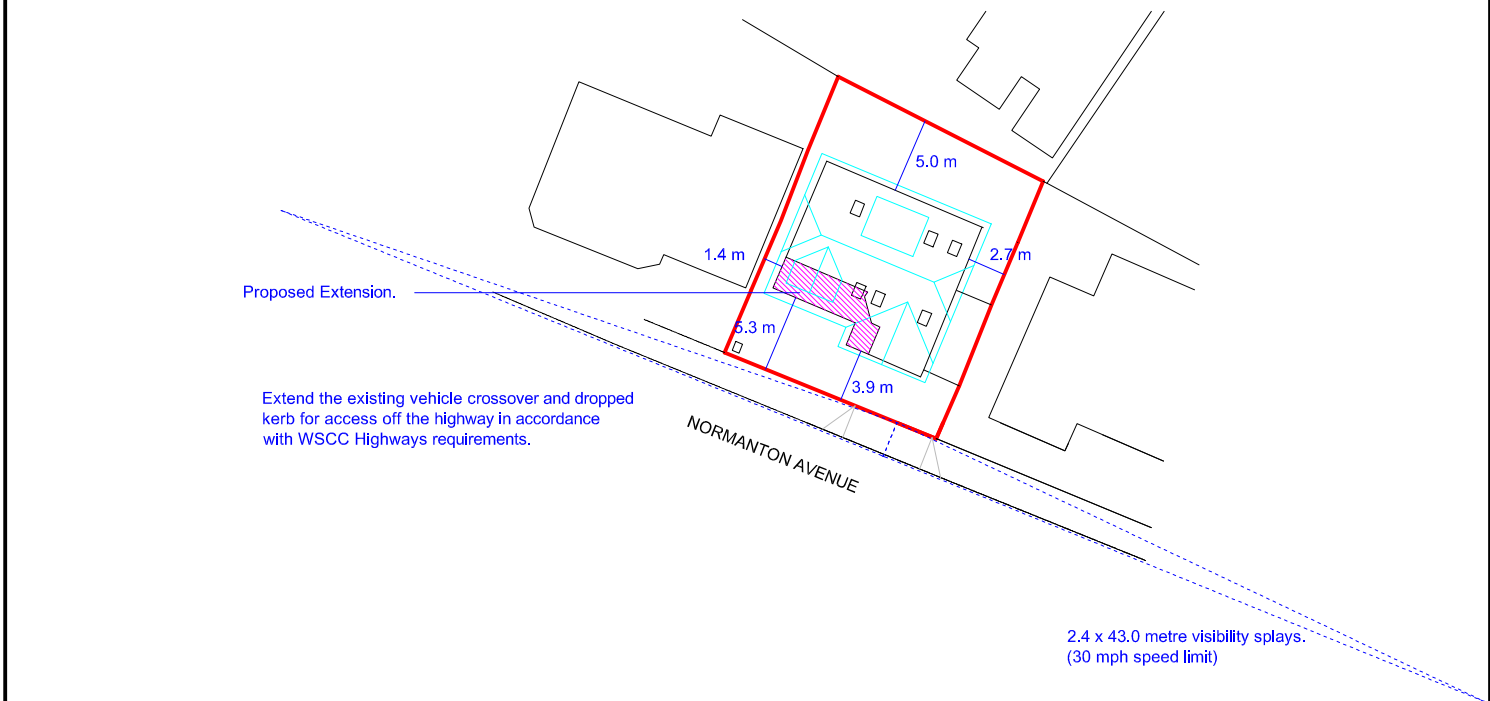


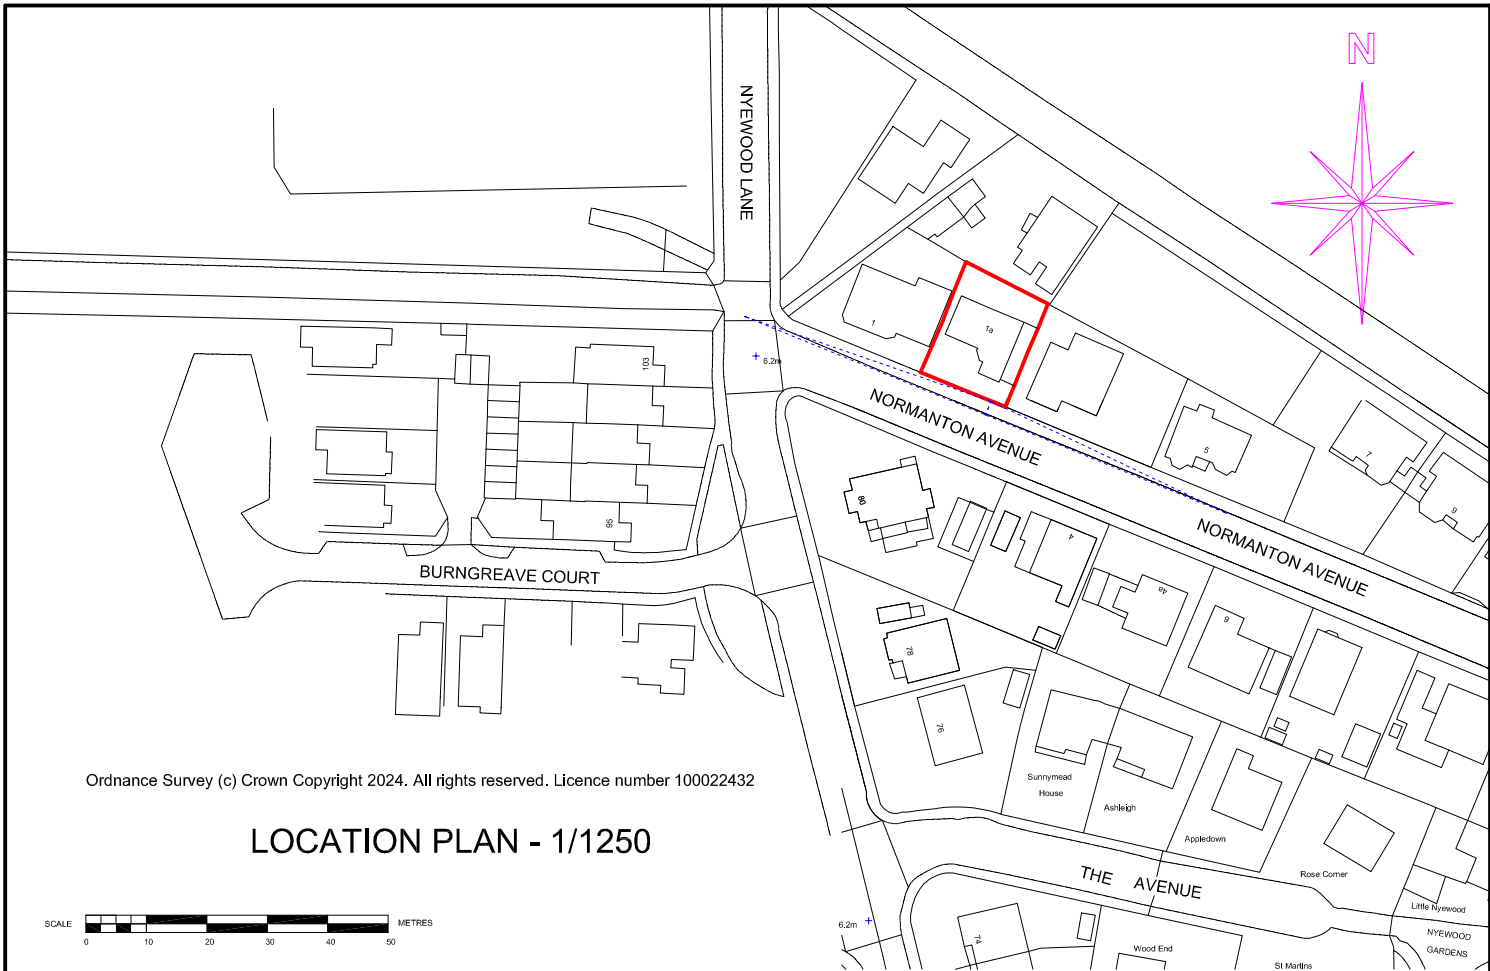

SITE PLAN - 1/500

1/1250 and 1/500 on A4 paper.

SCALE 0 10 20 METRES

SUSSEX BUILDING CONSULTANCY LIMITED

1A NORMANTON AVENUE, BOGNOR REGIS,
WEST SUSSEX.

SCALE - 1/1250 REV - E DATE - 01/12/2025

