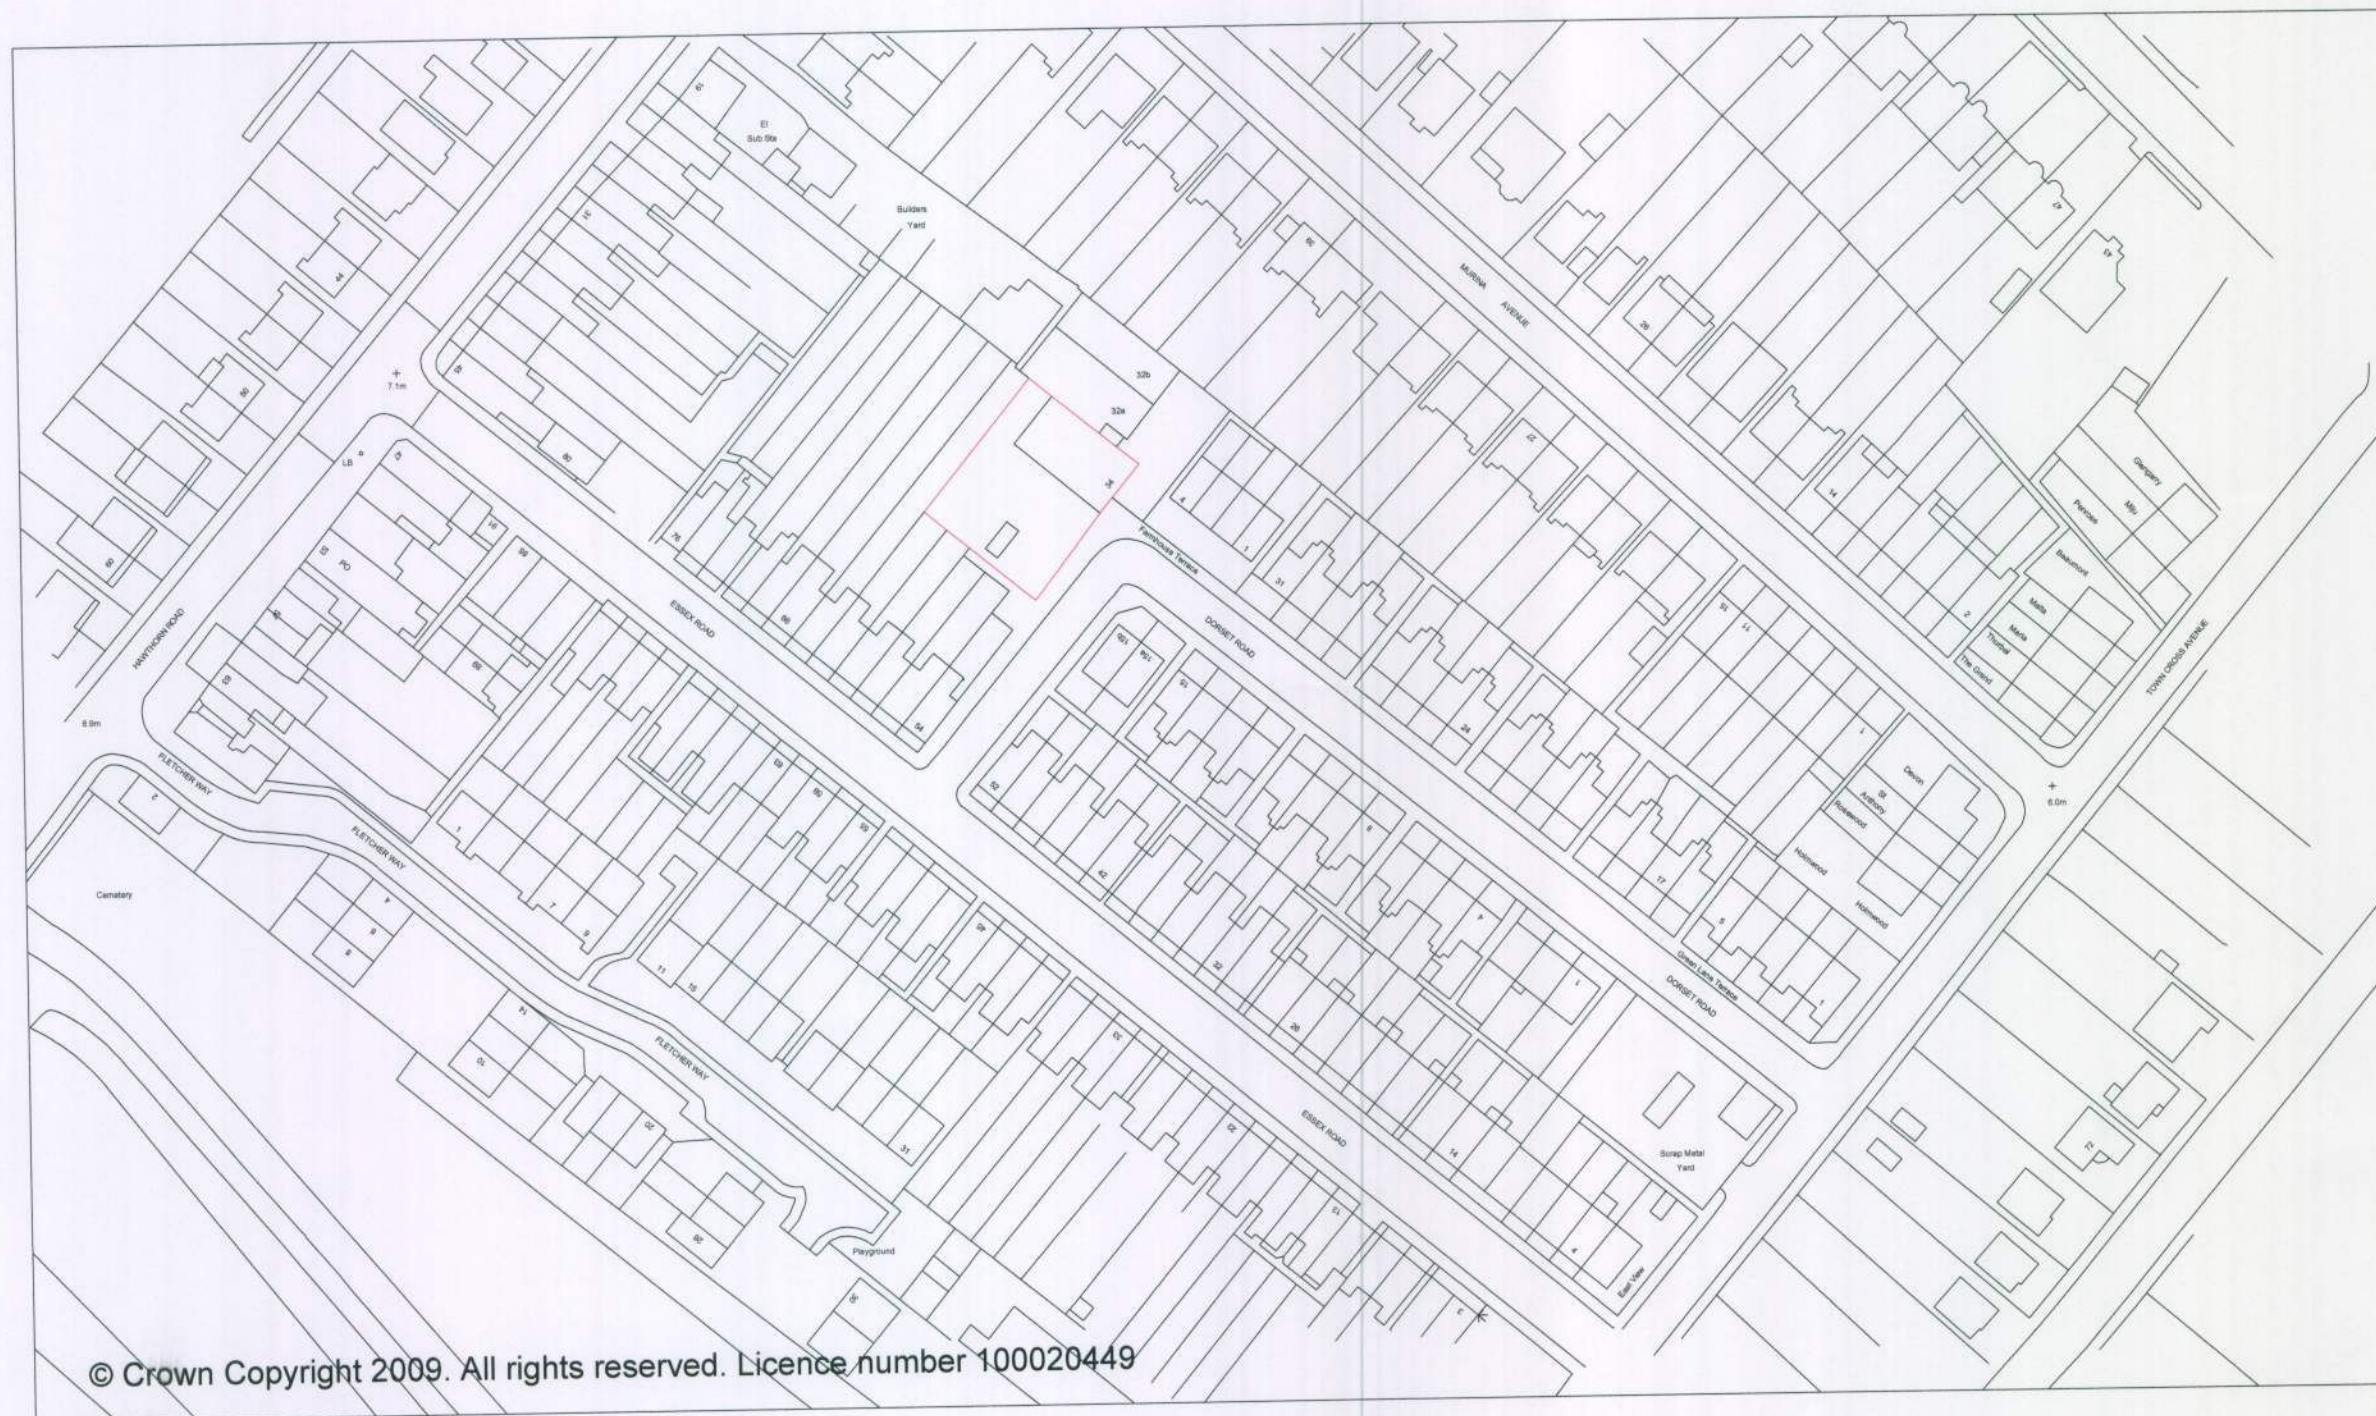


Michael Pearce & Associates Ltd
Chartered Surveyors - Architectural Consultants
3 West Ridings. East Preston. West Sussex. BN16 2TD

Tel 01903 786839
Mob 07812 195560
e-mail:michael@mpa-surveyors.co.uk

NEW DWELLINGS
LAND AT DORSET ROAD, BOGNOR REGIS.

DRW NO 11 SCALE 1/1250
LOCATION PLAN