



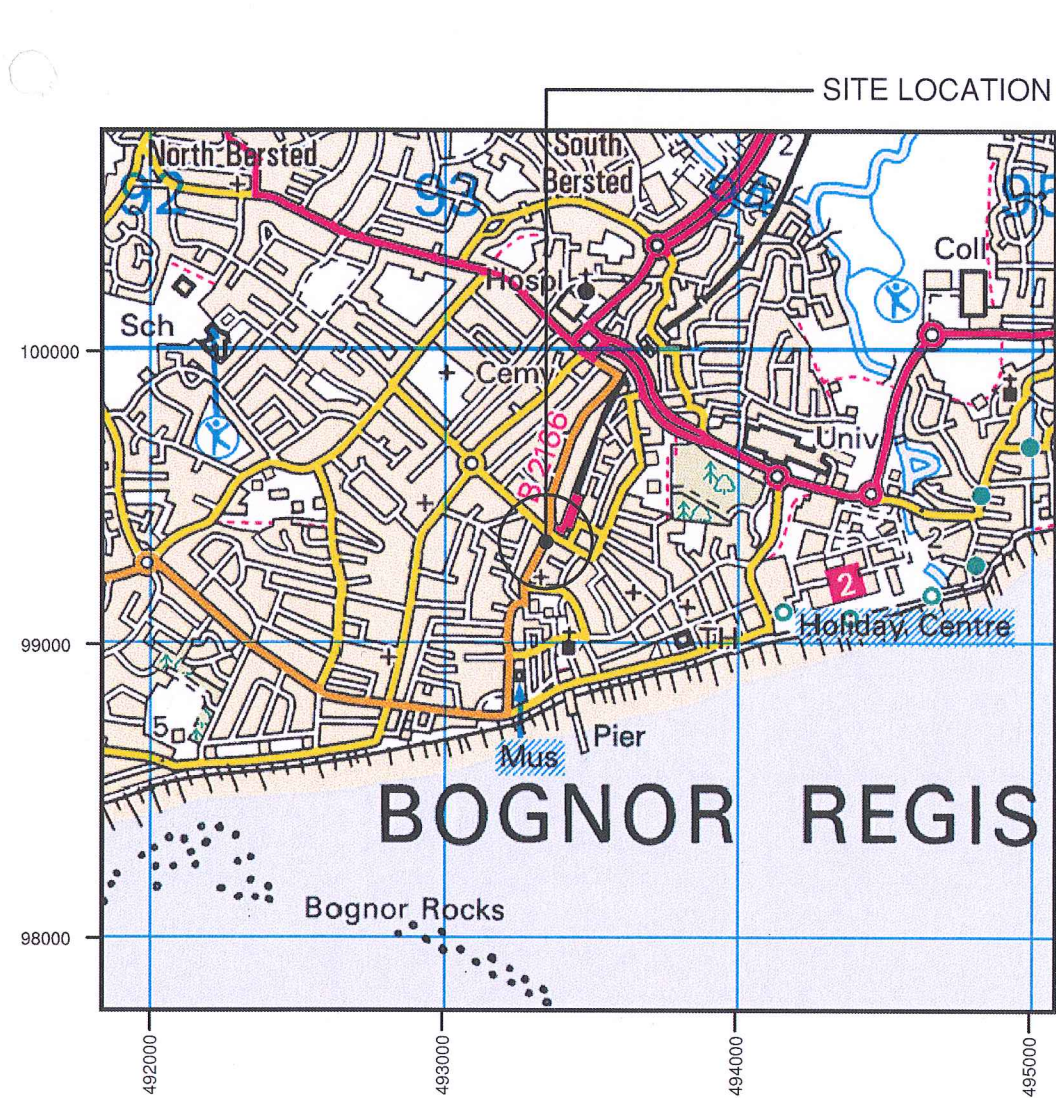


SITE LOCATION (Scale 1:25000)

Ordnance Survey map extract
based upon Landranger map series
with the permission of the controller of
Her Majesty's Stationery Office
Licence No. 0100023487
Crown copyright.



SITE PHOTOGRAPH

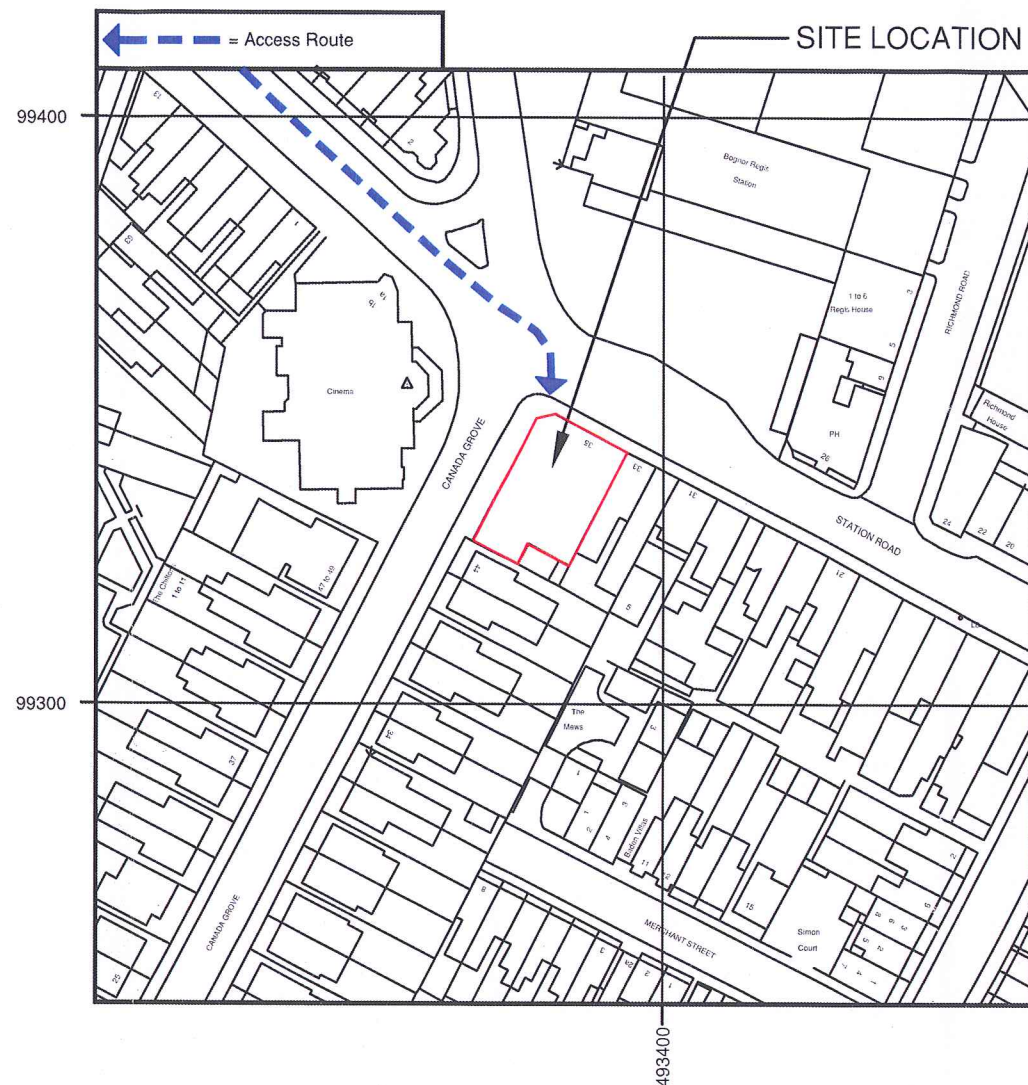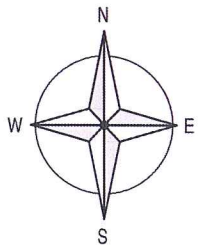

DETAILED SITE LOCATION (Scale 1:1250)

Based upon Ordnance Survey map extract
with the permission of the Controller of
Her Majesty's Stationery Office.
Crown copyright.
Licence No. 100020449

ALL DIMENSIONS ARE IN mm UNLESS NOTED OTHERWISE				
NGR	E: 493380 N: 99320			
CONCESSION REQUIRED		NO		
DIRECTIONS TO SITE: LEAVE THE A27 AT THE JUNCTION WITH A259/BOGNOR ROAD SIGNPOSTED BOGNOR REGIS. AFTER 5km AT THE ROUNDABOUT TAKE THE SECOND EXIT ONTO CHICHESTER ROAD. STAY ON CHICHESTER ROAD FOR APPROX 2km AND THEN AT THE LARGE ROUNDABOUT NEXT TO THE WAR MEMORIAL HOSPITAL TAKE THE 3rd EXIT ONTO THE B2166/LONGFORD ROAD. STAY ON THE ROAD FOR APPROX 600m. AT THE JUNCTION THE SITE IS LOCATED STRAIGHT AHEAD ABOVE REYNOLDS SELF STORAGE.				
NOTES: 1) ALL DIMENSIONS ARE IN MM UNLESS NOTES OTHERWISE. 2) DRAWINGS TO BE READ IN CONJUNCTION WITH SITE SURVEY FORM. 3) PRIOR TO BUILD, CONTRACTOR MUST ENSURE INFORMATION SHOWN ON DRAWINGS IS TO THE LATEST SITE CONFIRMATION FORM (SCF). SHOULD ANY CONFLICT ARISE, THEN CONTACT THE DESIGN CONSULTANT IMMEDIATELY. 4) SITE IS TO BE PROVIDED WITH ADEQUATE SAFETY SIGNAGE IN ACCORDANCE WITH TELEFONICA UK STANDARD DETAIL DRAWING 9391/A				
A	FIRST ISSUE	MF	RWB	RWB 03.08.15
Rev	Modification	By	Ch	Ap Date
Cell Name		Opt.		
THE DEPOSITORY		A		
Cell ID No's				
CTIL	TEF	VF		
120717	136	95164		
Site Address / Contact Details				
THE DEPOSITORY CANADA GROVE BOGNOR REGIS WEST SUSSEX PO21 1DW				
Drawing Title:		SITE LOCATION MAPS		
Purpose of Issue:		PLANNING		
Drawing Number:		100		
Surveyed By:		RWB		Scale: AS SHOWN
Date:		03.08.15		Issue: A
Drawn:		MF		Checked: RWB
Date:		03.08.15		Date: 03.08.15