


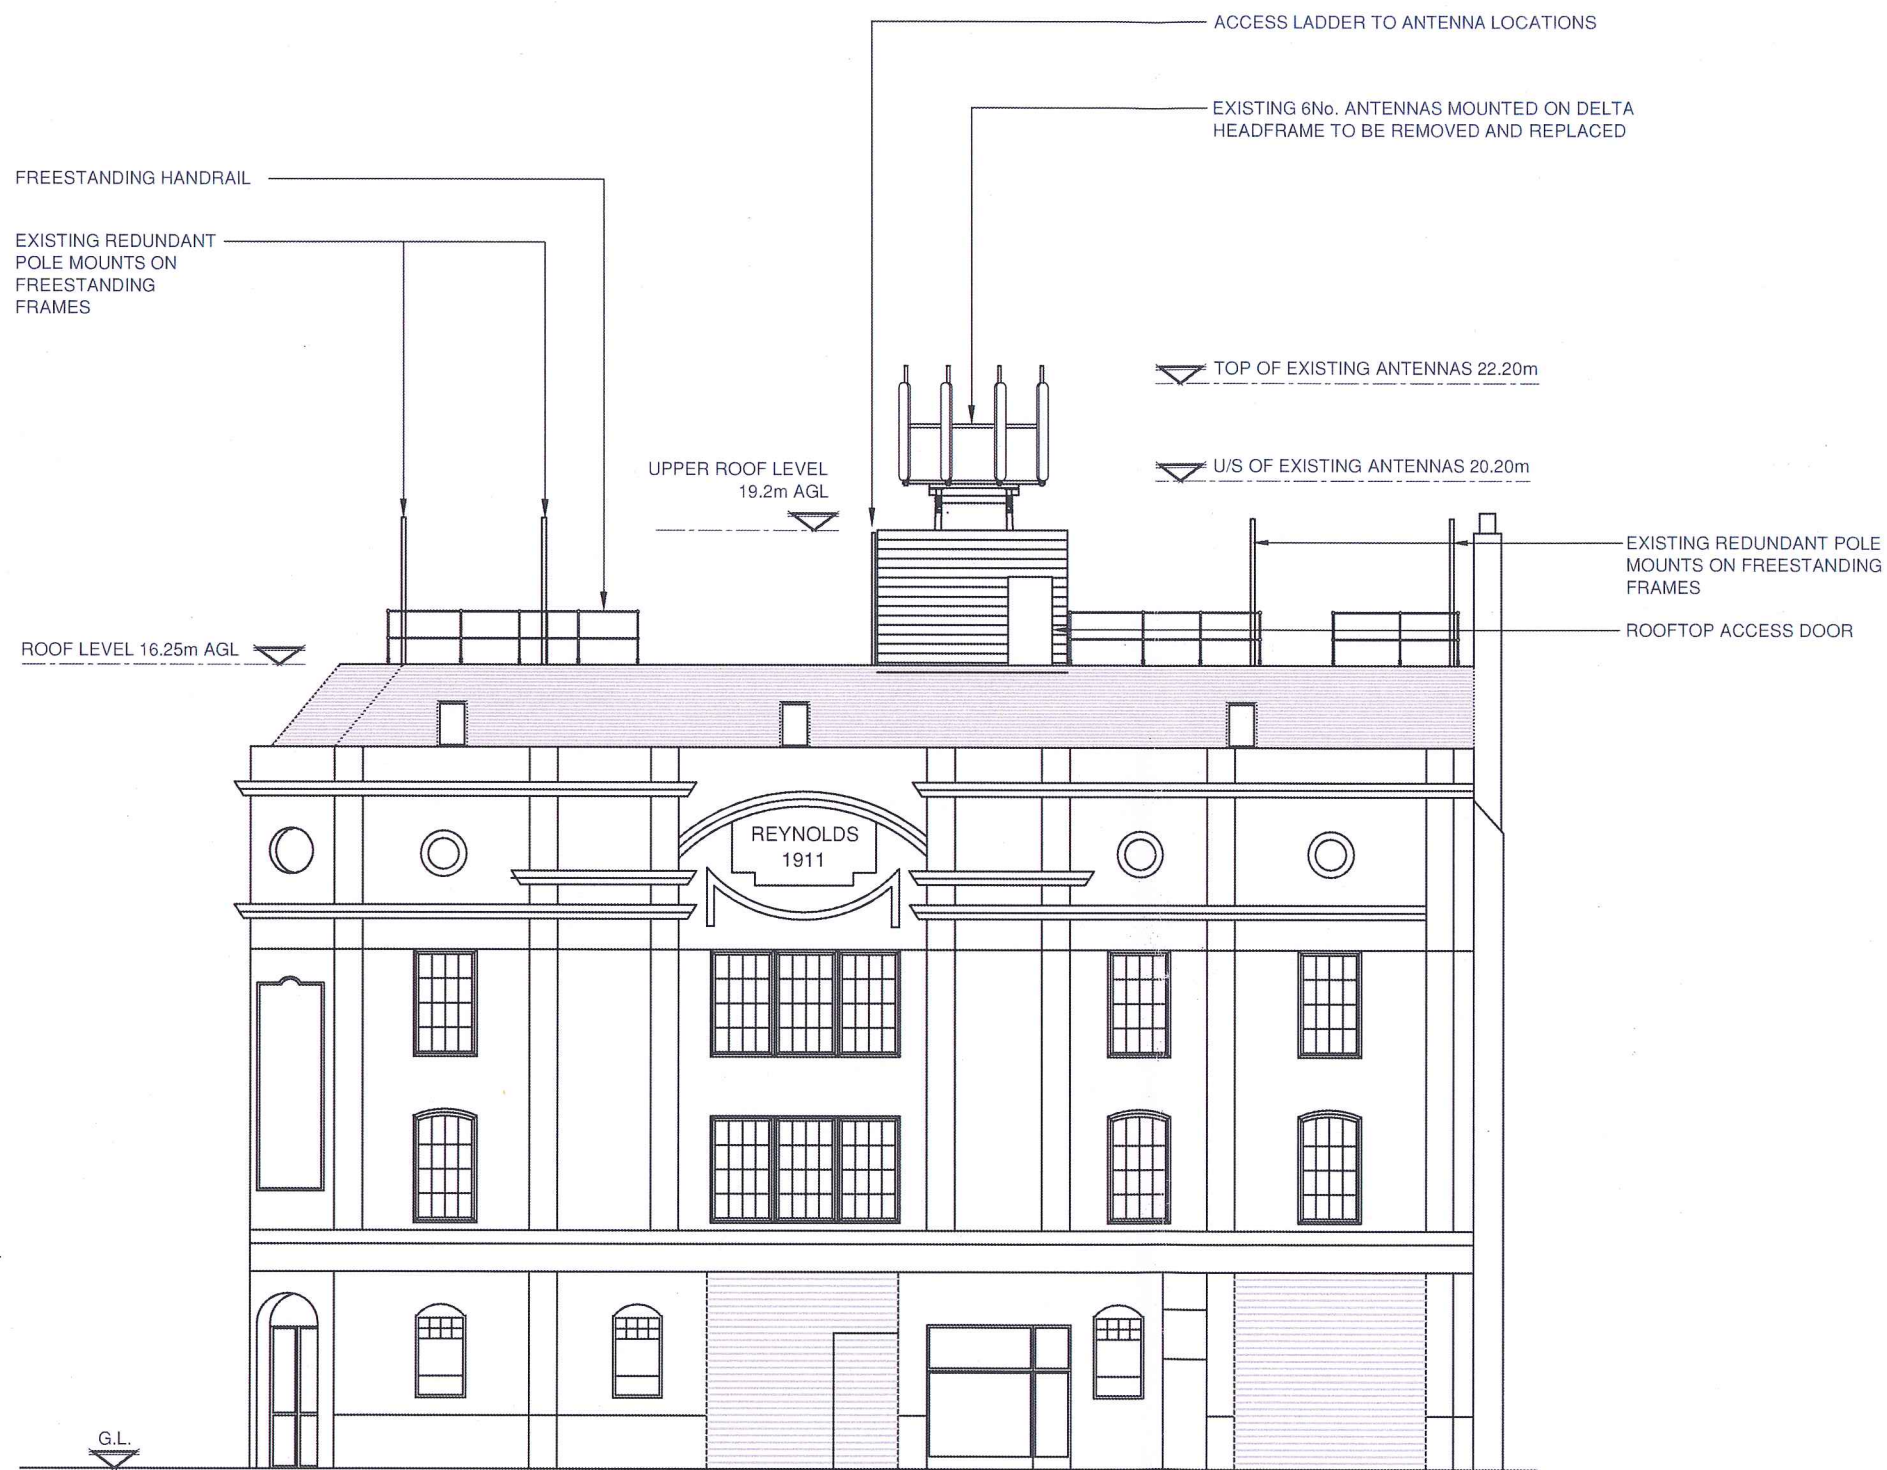

EXISTING ELEVATION A
(1:150)

ALL DIMENSIONS ARE IN mm UNLESS NOTED OTHERWISE									
NGR		E: 493380 N: 99320							
CONCESSION REQUIRED					NO				
NOTES: 1) ALL DIMENSIONS ARE IN MM UNLESS NOTES OTHERWISE. 2) DRAWINGS TO BE READ IN CONJUNCTION WITH SITE SURVEY FORM. 3) PRIOR TO BUILD, CONTRACTOR MUST ENSURE INFORMATION SHOWN ON DRAWINGS IS TO THE LATEST SITE CONFIRMATION FORM (SCF). SHOULD ANY CONFLICT ARISE, THEN CONTACT THE DESIGN CONSULTANT IMMEDIATELY. 4) SITE IS TO BE PROVIDED WITH ADEQUATE SAFETY SIGNAGE IN ACCORDANCE WITH TELEFONICA UK STANDARD DETAIL DRAWING 9391/A									
A	FIRST ISSUE	MF	RWB	RWB	03.08.15				
Rev	Modification	By	Ch	Ap	Date				
									
									
Cell Name				Opt.					
THE DEPOSITORY				A					
Cell ID No's									
CTIL		TEF		VF					
120717		136		95164					
Site Address / Contact Details									
THE DEPOSITORY CANADA GROVE BOGNOR REGIS WEST SUSSEX PO21 1DW									
Drawing Title:		EXISTING SITE ELEVATION A							
Purpose of Issue:		PLANNING							
Drawing Number:		300							
Surveyed By:		RWB			Scale:		Issue:		
Date:		03.08.15			1:150		A		
Drawn:		MF		Checked:		RWB		Date:	
						03.08.15			