


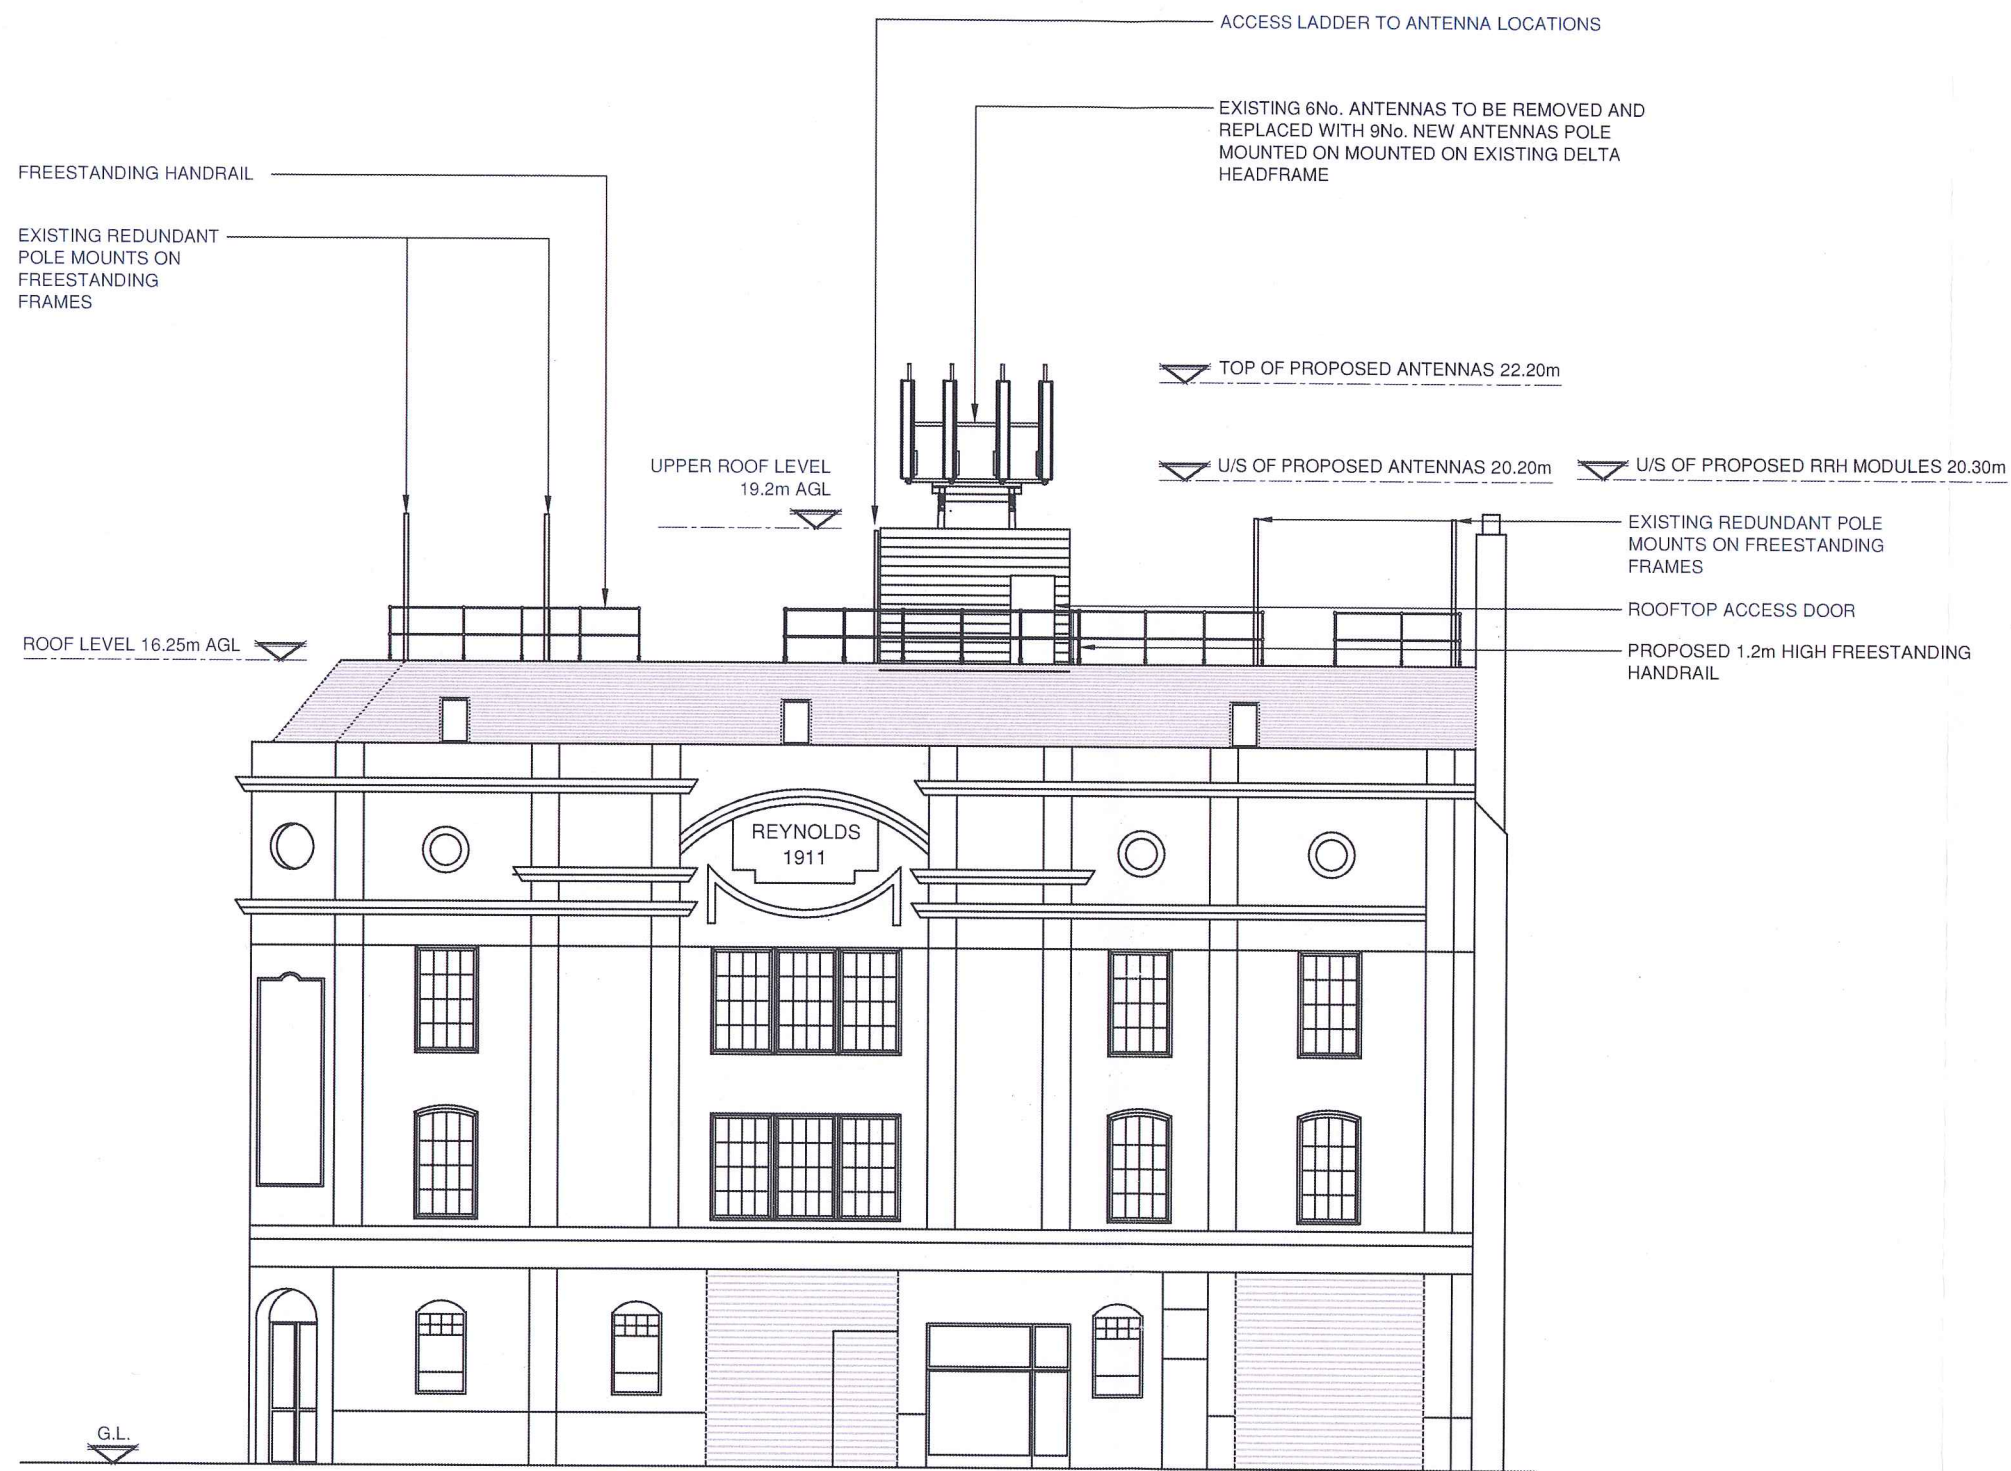

PROPOSED ELEVATION B
(1:150)

The drawings comply with Telefonica & Vodafone Standard ICNIRP guidelines.

ALL DIMENSIONS ARE IN mm UNLESS NOTED OTHERWISE					
NGR		E: 493380 N: 99320			
CONCESSION REQUIRED			NO		
NOTES: GL = GROUND LEVEL AGL = ABOVE GROUND LEVEL					
A	FIRST ISSUE	MF	RWB	RWB	03.08.15
Rev	Modification	By	Ch	Ap	Date
Cell Name					Opt.
THE DEPOSITORY					A
Cell ID No's					
CTIL		TEF		VF	
120717		136		95164	
Site Address / Contact Details					
THE DEPOSITORY CANADA GROVE BOGNOR REGIS WEST SUSSEX PO21 1DW					
Drawing Title:		PROPOSED SITE ELEVATION B			
Purpose of Issue:		PLANNING			
Drawing Number:		301			
Surveyed By:		RWB		Scale:	Issue:
				1:150	A
Drawn:	Date:	Checked:	Date:		
MF	03.08.15	RWB	03.08.15		