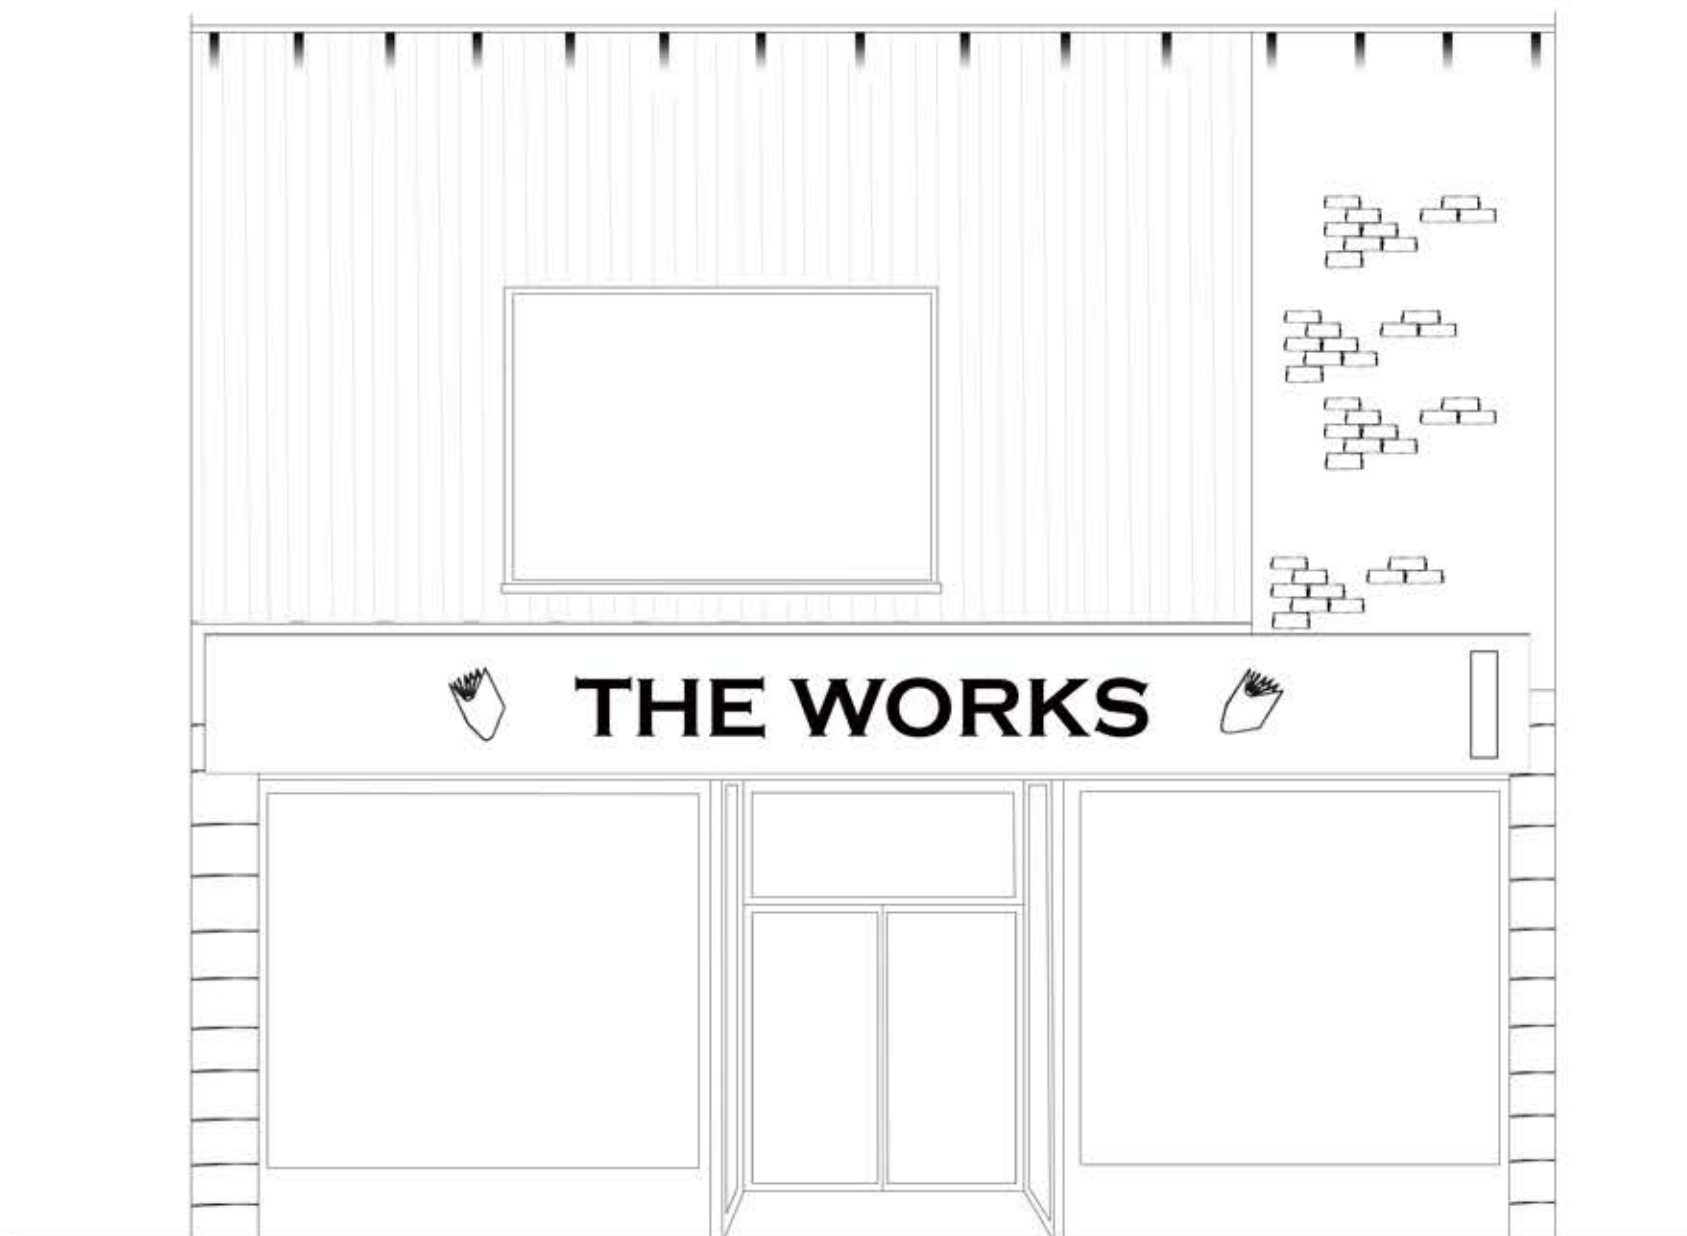


Client: **The Works**

Site: 25 London Road,
Bognor Regis,
PO21 1PQ

Existing
South West
Elevation

By: AM

Drawing No.

Revision

Scale:
1:50@A3

Date:
19.07.2017

TWBR_ADV_1907_E

001

Planning Reference: