




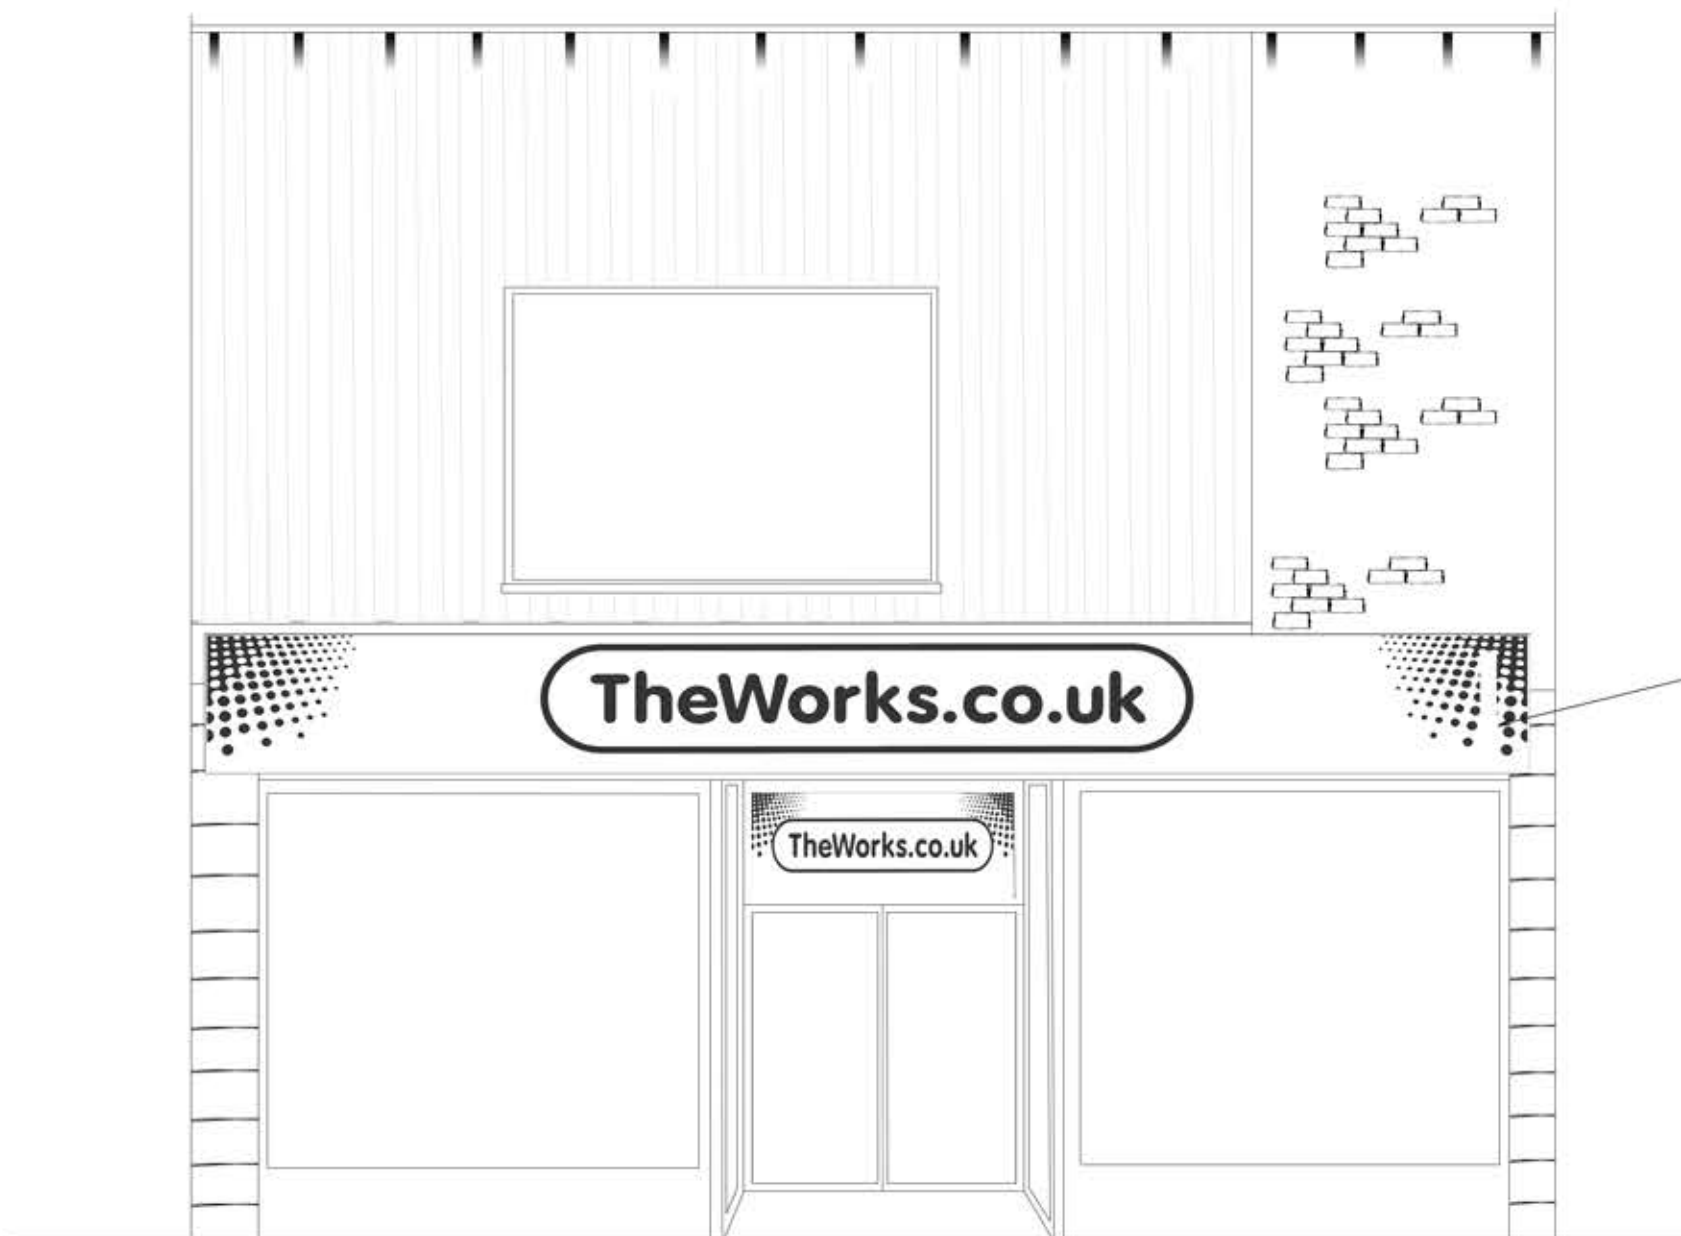

PROJECTING SIGN
(Scale 1:20)

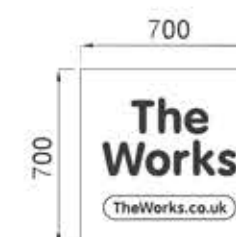

Double sided internally illuminated projecting sign, fixed to the proposed fascia sign, colours and detail to match fascia.

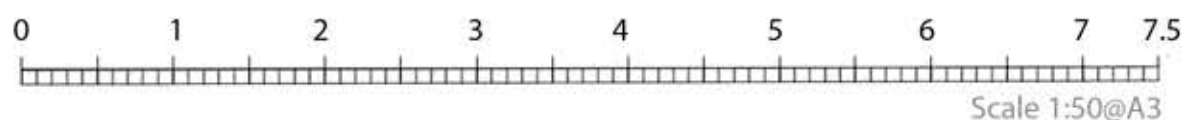

Client: **The Works**

Site: 25 London Road,
Bognor Regis,
PO21 1PQ

Proposed
South West
Elevation

By: AM

Drawing No.

Revision

Scale:
1:50@A3

Date:
19.07.2017

TWBR_ADV_1907_P

001

Planning Reference: PP-06193284