




location plan

1 : 1250

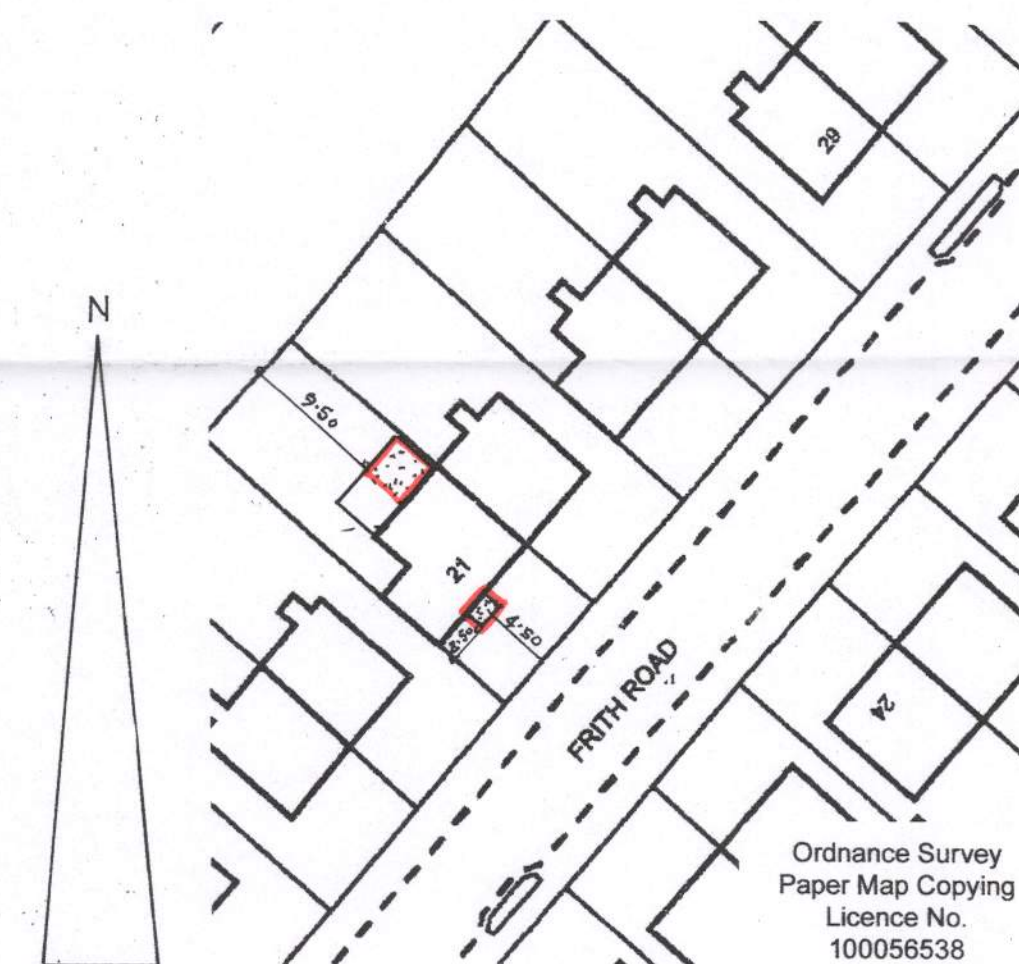


block plan

1 : 500

sheet 1 of 3

Bryan Butcher
Rainbow Cottage
Nyetimber Lane
Bognor Regis PO21 3JX
01243 266871
07973 233442
bryan.butcher@btinternet.com
www.bryanbutcher.com

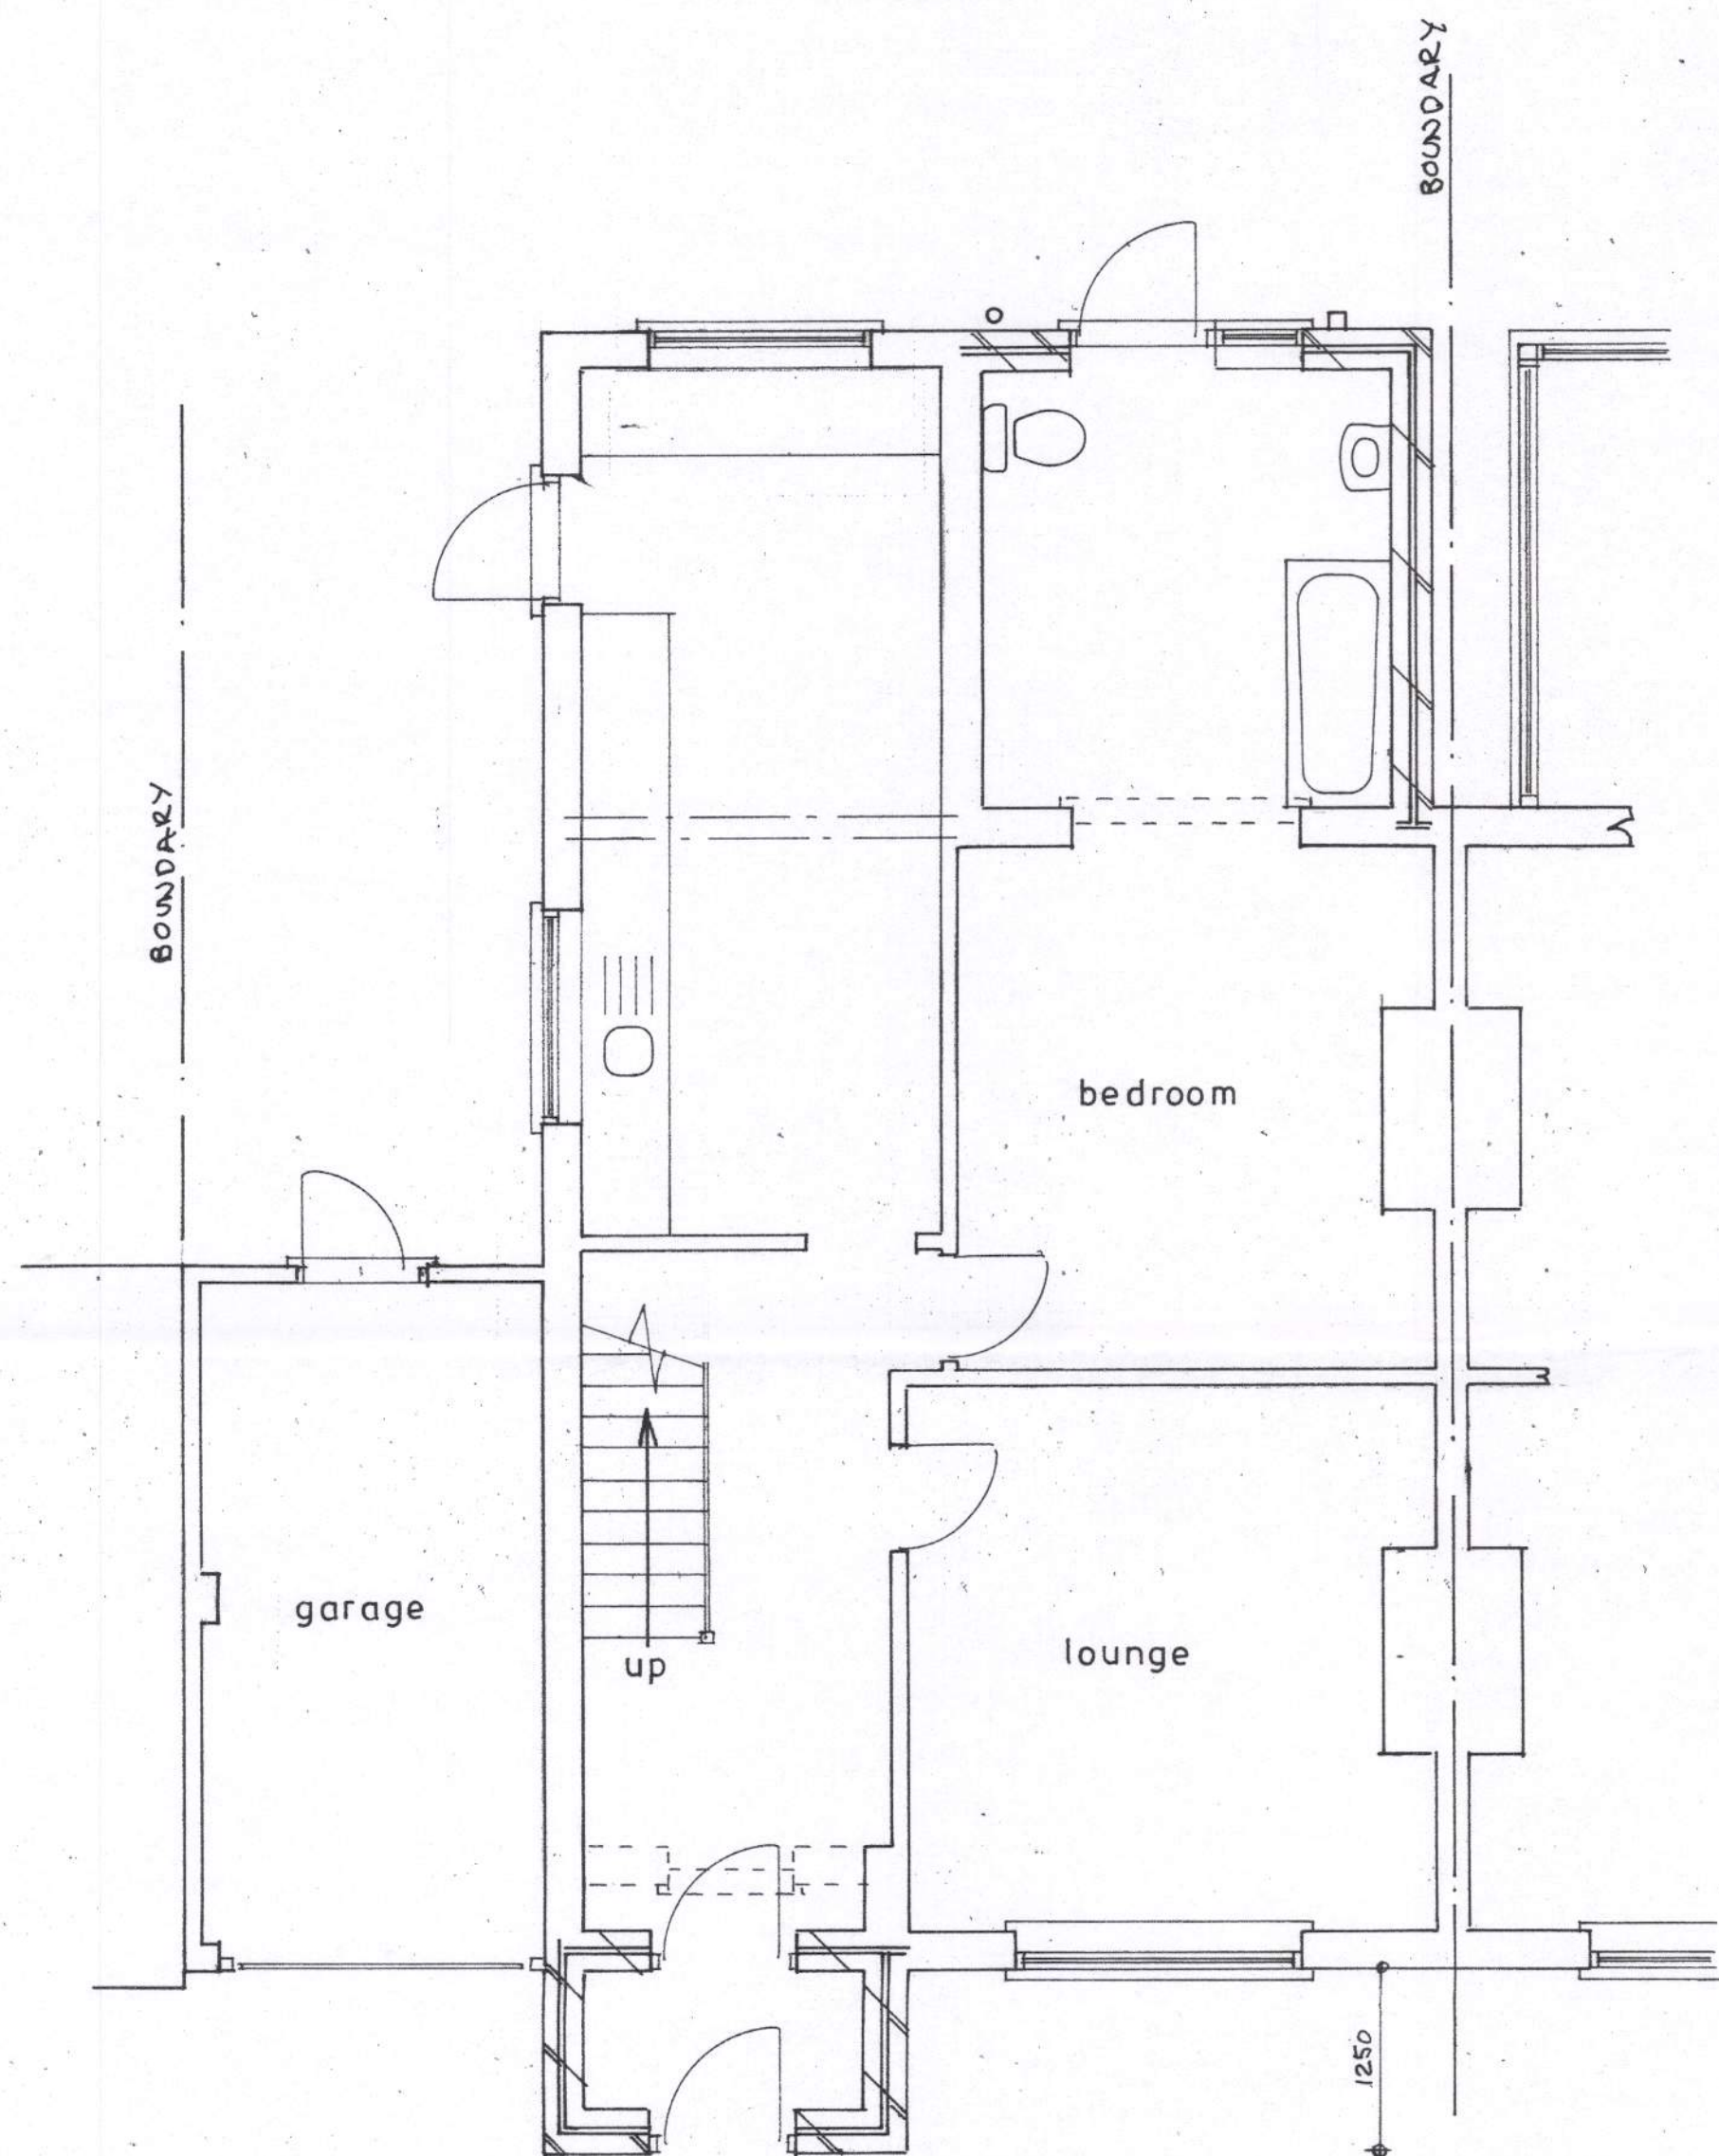

Plan
1 : 50

Proposed

PROPOSED PORCH AND SINGLE STOREY EXTENSION AT 21, FRITH ROAD, BOGNOR REGIS
FOR MR. S. KNIGHT.