



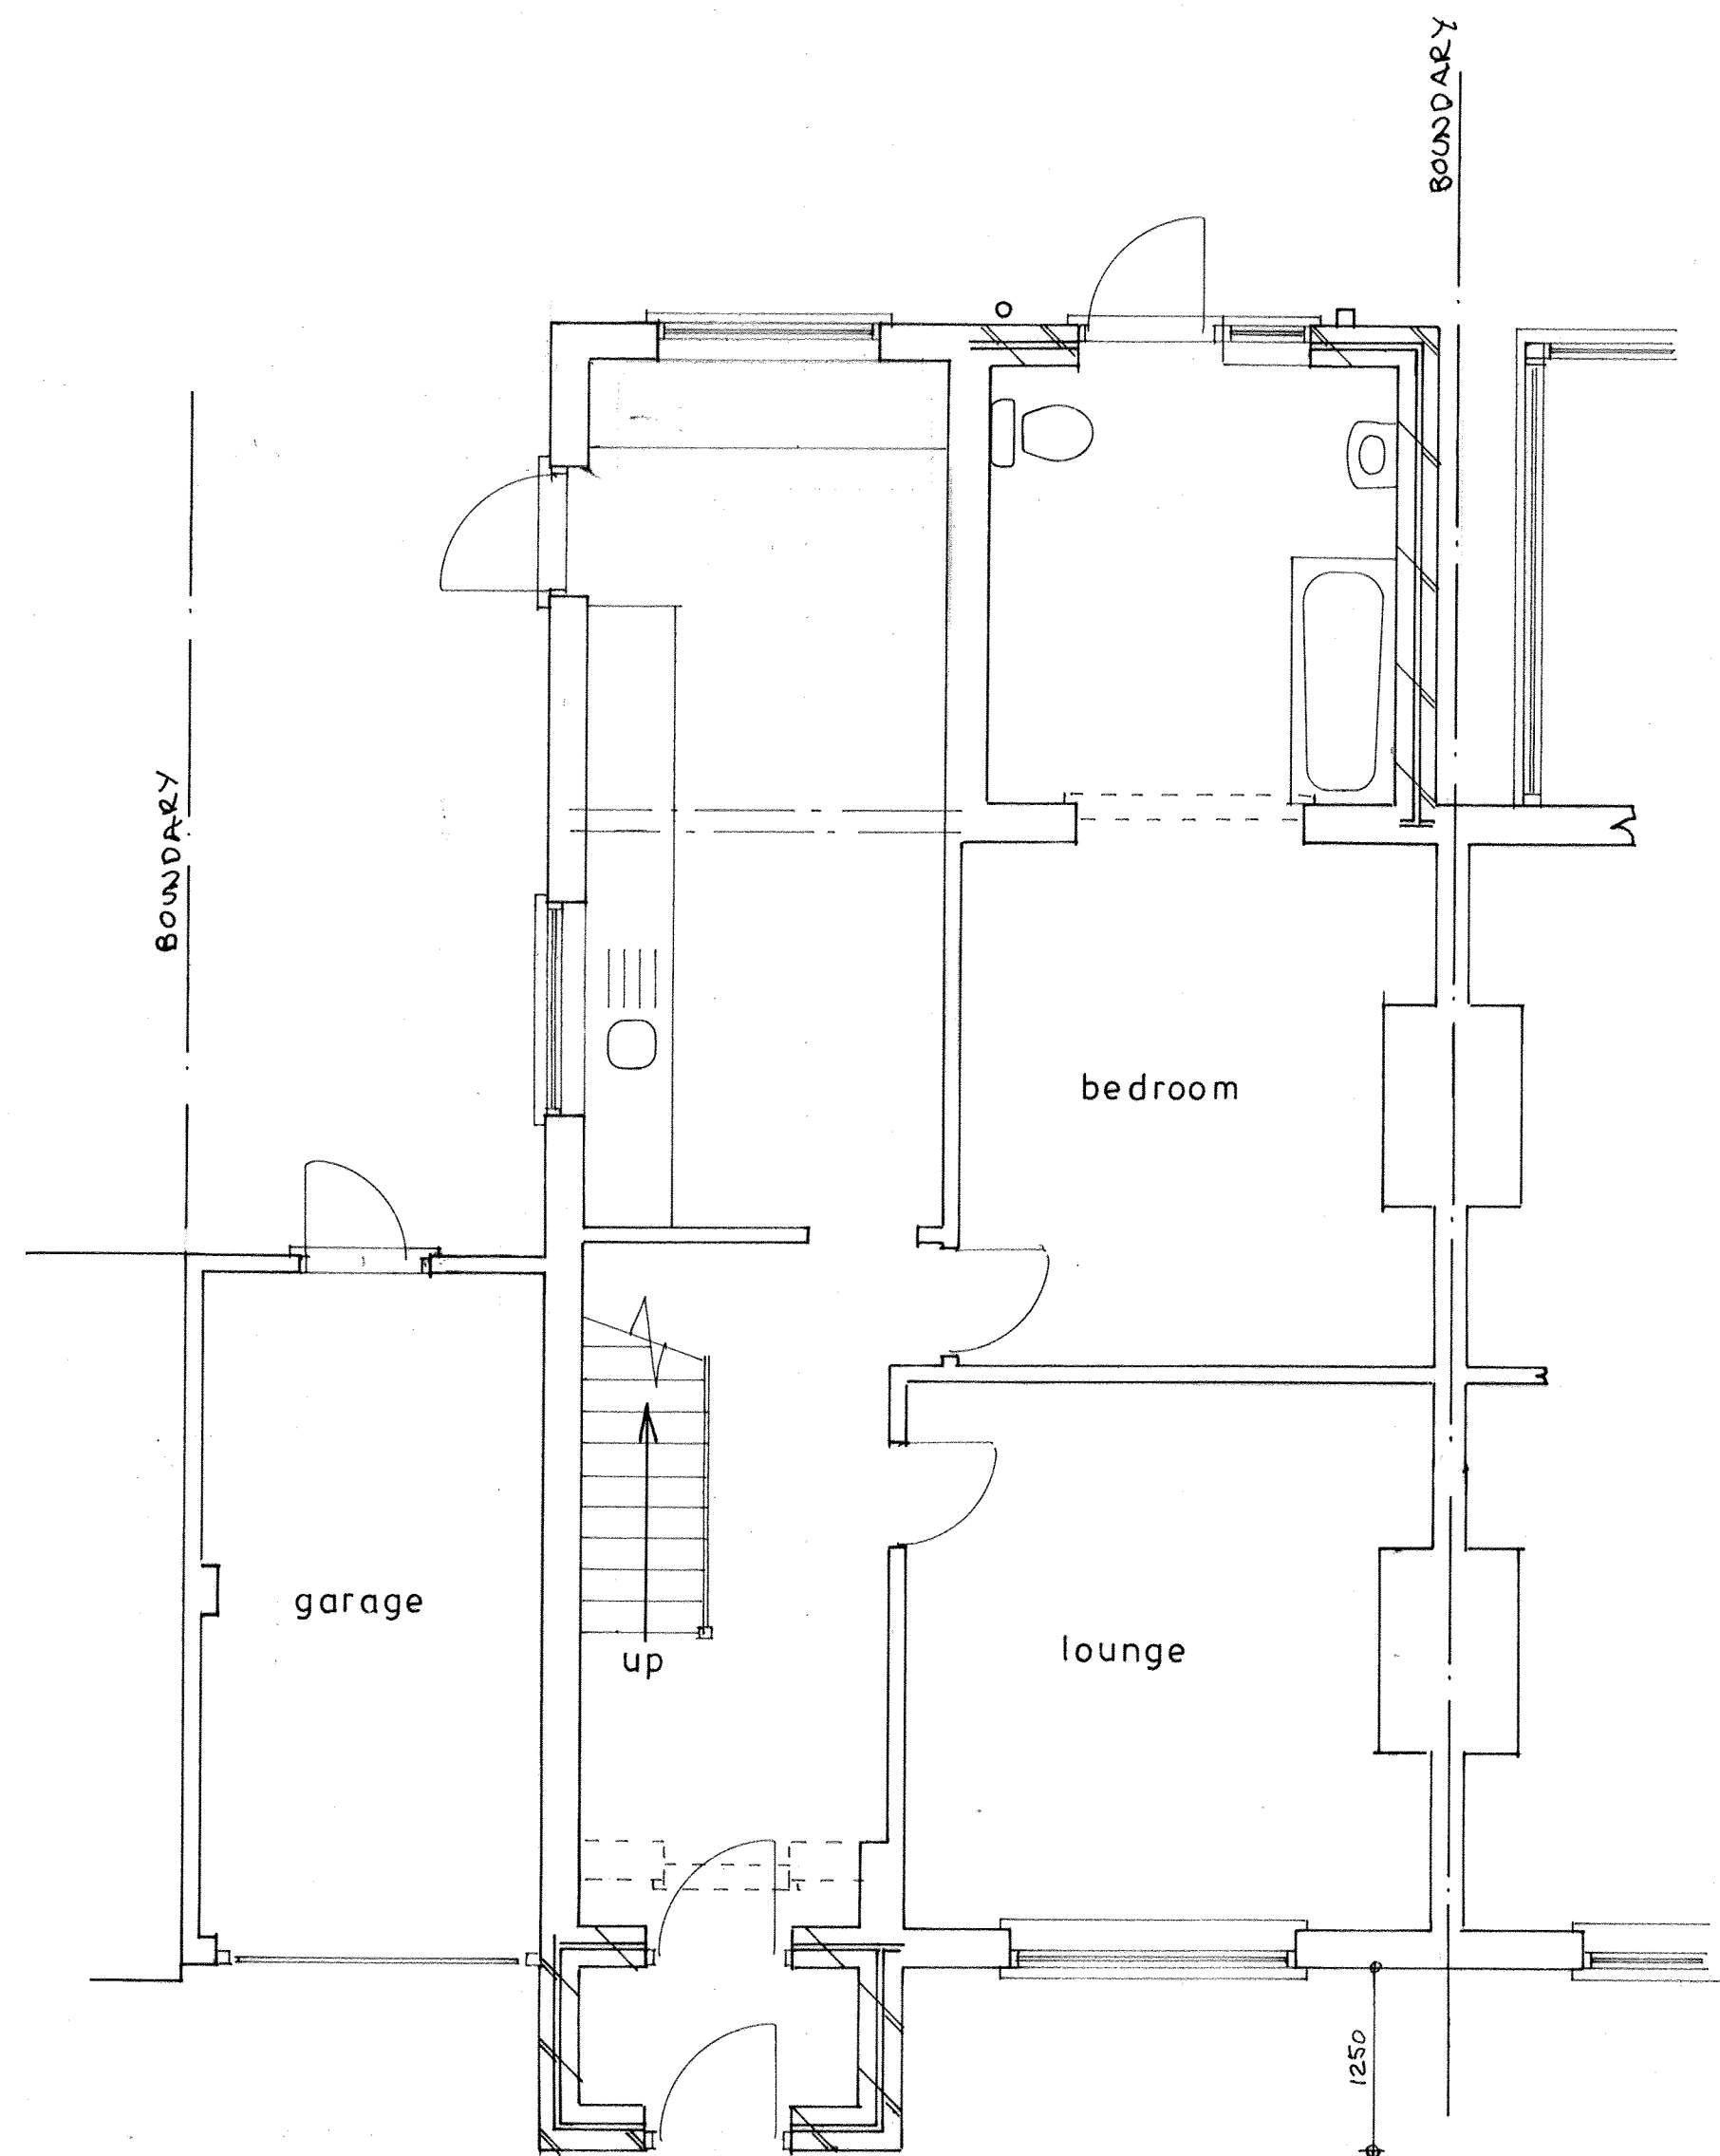

Plan
1 : 50



location plan
1 : 1250

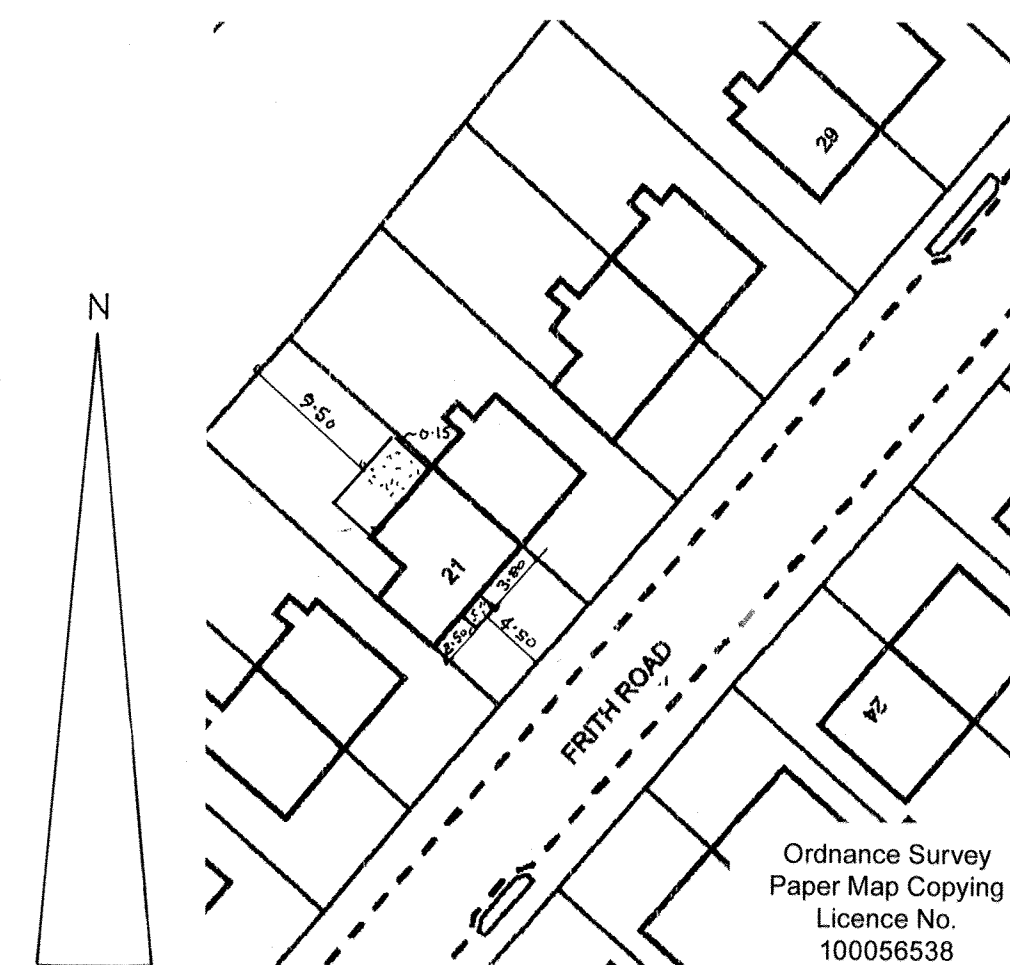

block plan
1 : 500

sheet 1 a of 3

Proposed

PROPOSED PORCH AND SINGLE STOREY EXTENSION AT 21, FRITH ROAD, BOGNOR REGIS
FOR MR. S. KNIGHT.

Bryan Butcher
Rainbow Cottage
Nyetimber Lane
Bognor Regis PO21 3JX
01243 266871
07973 233442
bryan.butcher@btinternet.com
www.bryanbutcher.com