


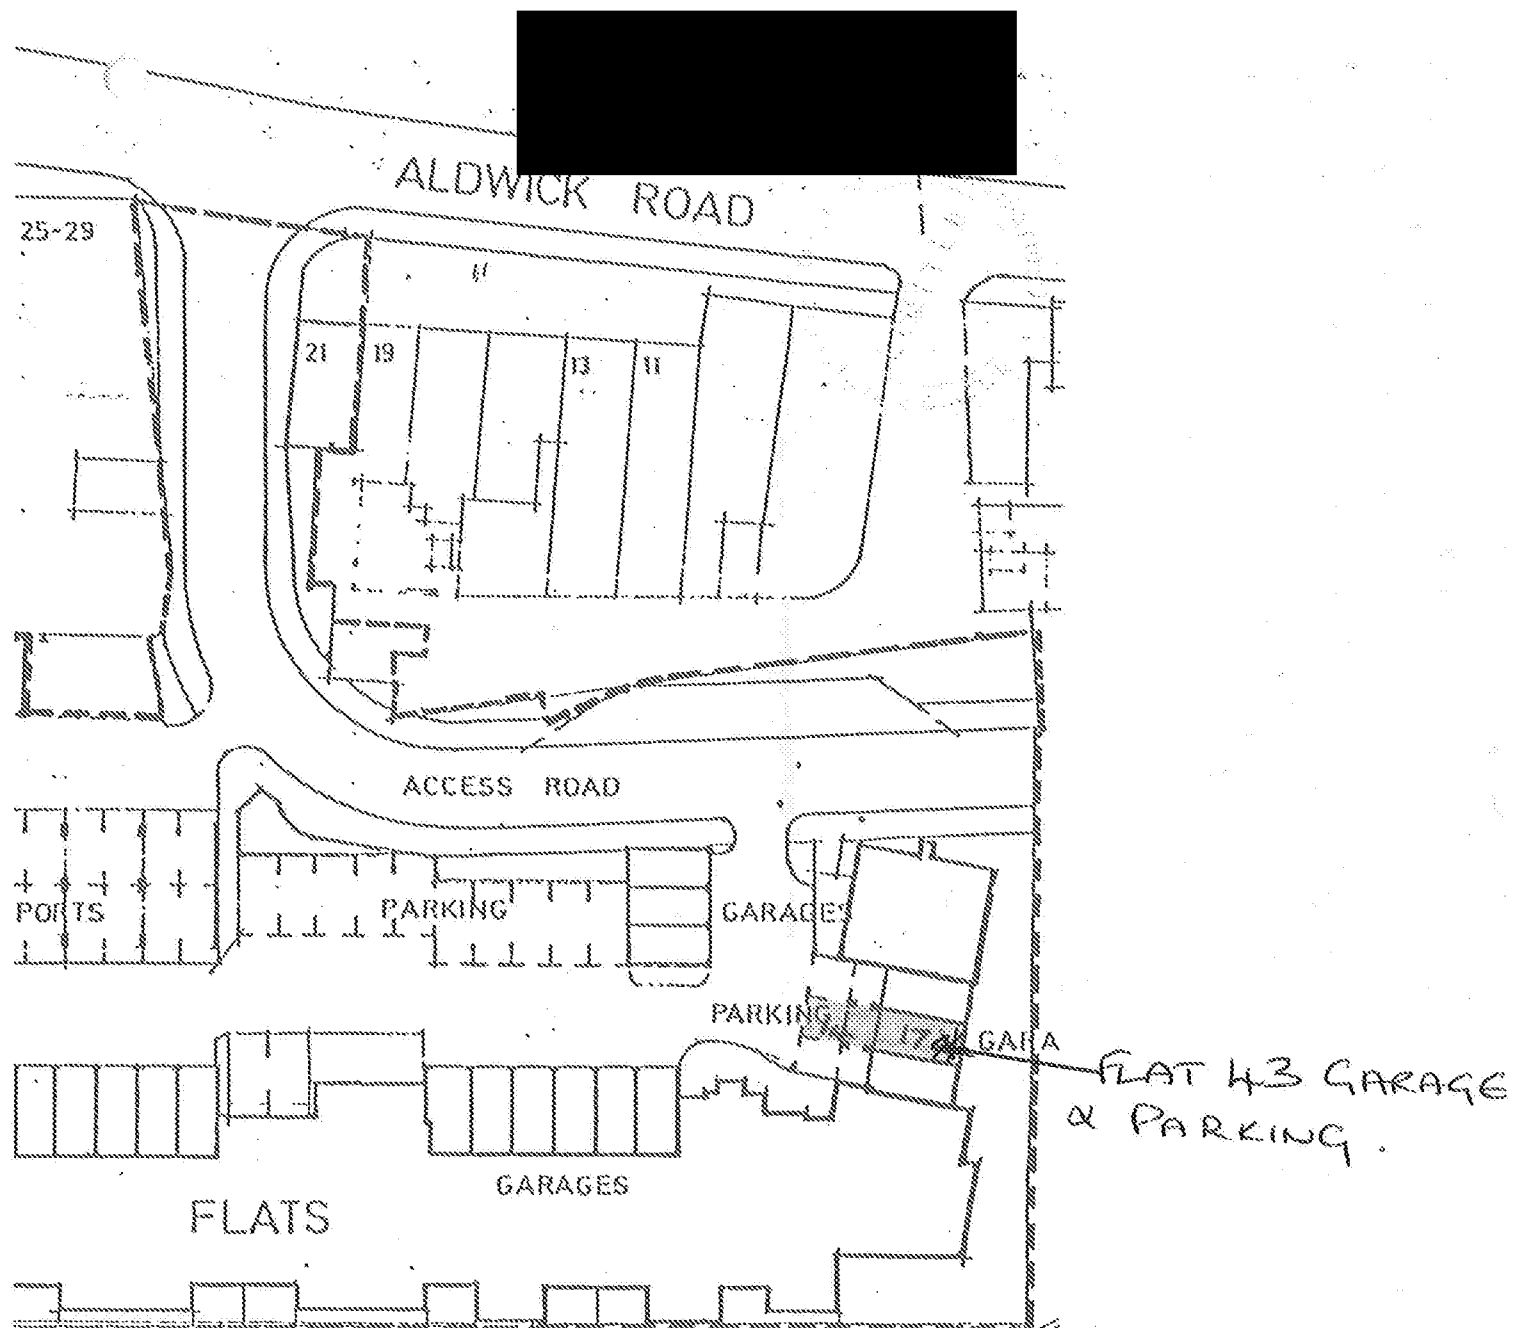

ROCK GARDENS
BOGNOR REGIS

SITE PLAN 1:500