


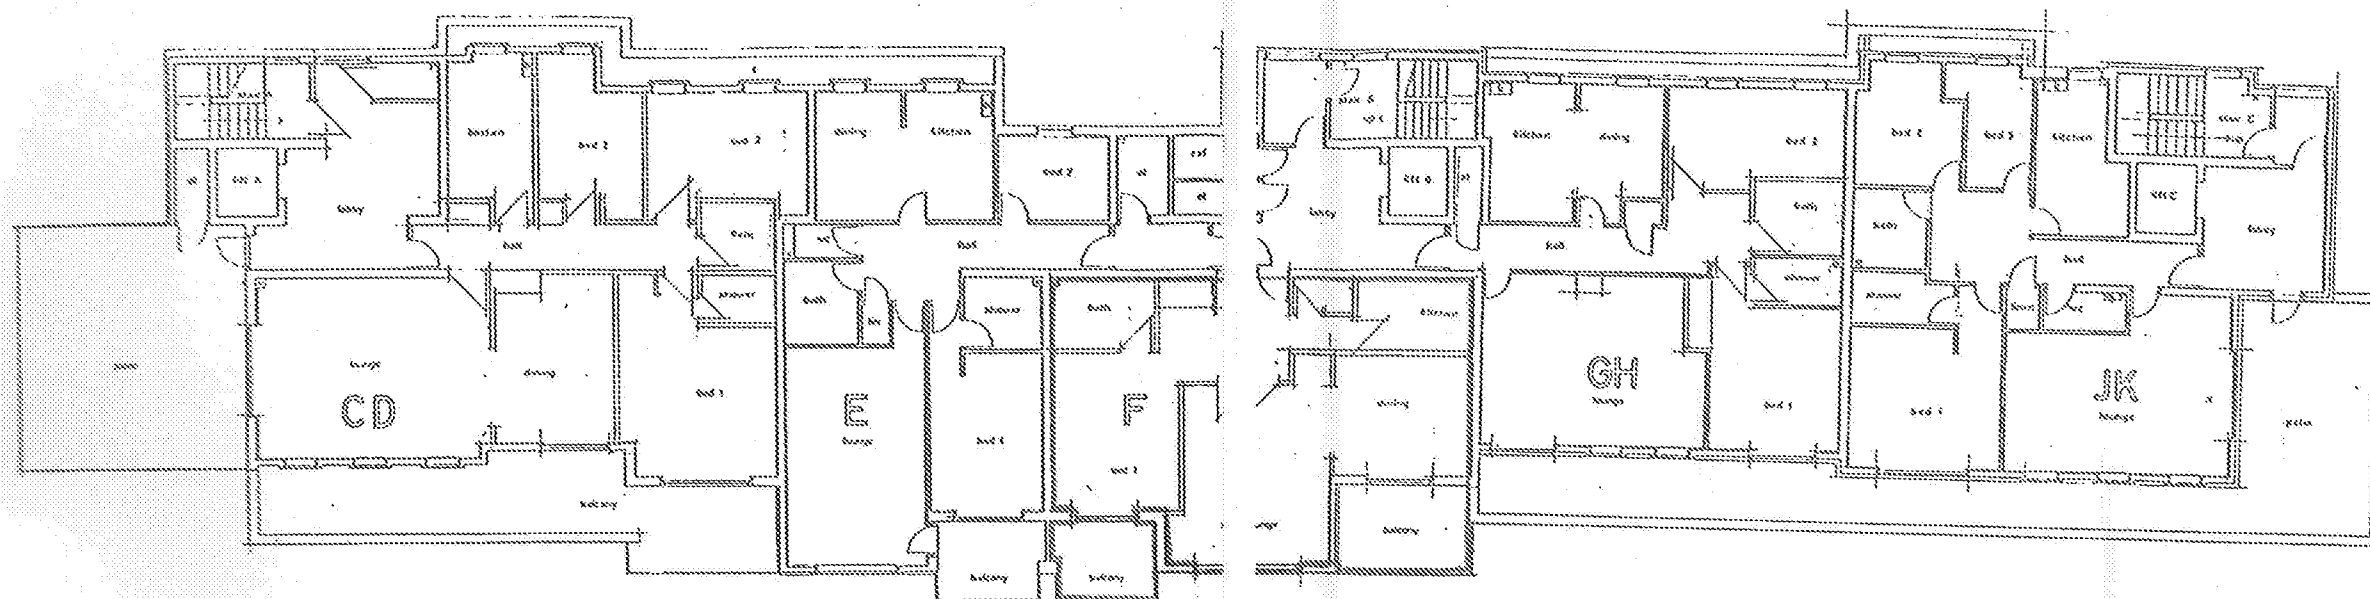

FIFTH FLOOR

ROCK GARDENS
BOGNOR REGIS
FLOOR PLANS 1:200