

Week:



Store Name: Bognor Regis
Store No: TBC
Futurama W.O: 136981
Programme: BAU / ACQ & NB
CAD reference: P1F4M0
Address: 33 Chichester Road
Bognor Regis
PO21 2XH

Project manager: Steve Brown

Revision:

27/06/19 - KP - Original Scheme


Olympia House
Lockwood Court
Middleton Grove
Leeds
LS11 5TY
United Kingdom

Telephone: 0113 270 5595
Facsimile: 0113 277 1143
E-mail: postbox@futura.ma.ltd.uk

delivering
branded
environments™



ISSUED FOR CONFIRMATION NOT MANUFACTURE

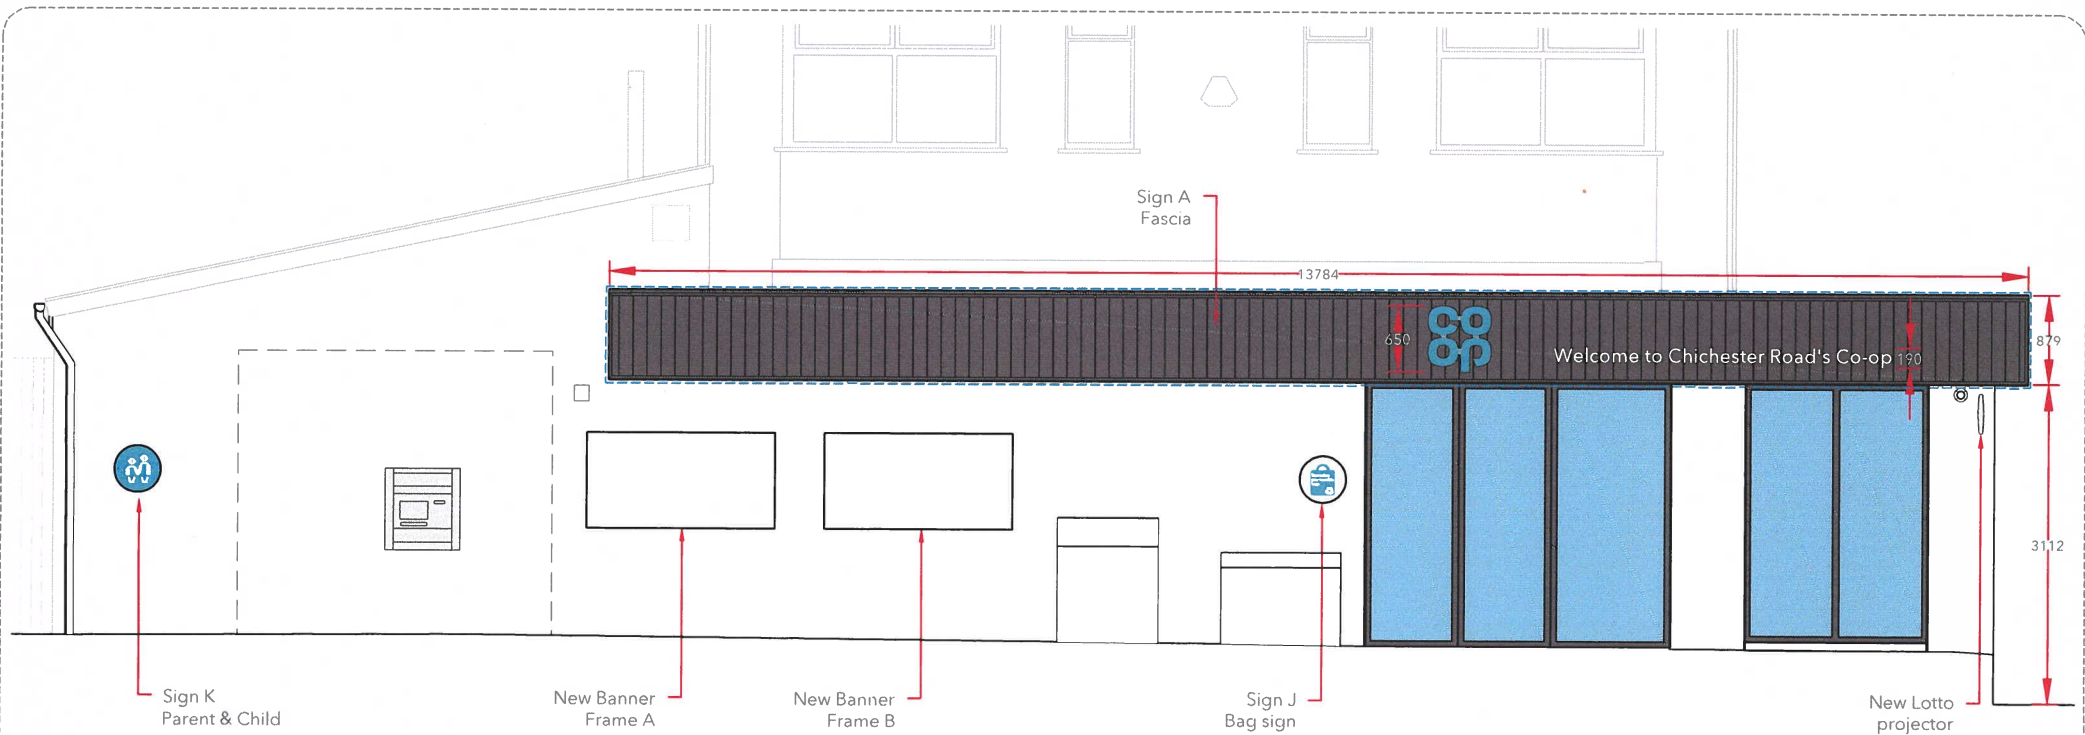

Scale Bar 1:100



Contractor Notes

Painting	Window & door frames to be painted traffic grey. Background to be painted traffic grey. New background to be painted out around new signage.	
Backgrounds	Full new background required to suit new signage (see blue dotted line). New top capping to be installed after signage.	
Illumination	All illuminated signs to have Samp switched fused spur located behind sign location	
Window Graphics	Vinyl contractor to supply window manifestation/graphics proposal.	
ATM	Surround to be rebranded by others	
Banner Frames	To be supplied by main contractor	

Installation Notes

Equipment		
Safety	Restricted working hours on site due to residents above store.	

Production Notes

Suitability for Production	Check survey required to determine fascia sign sizes	
CFN	TBC	

Additional Notes

--	--	--



Proposed Elevation 1, Scale 1:100 @ A3

Store Name: Bognor Regis
Store No: TBC
Futurama W.O: 136981
Programme: BAU / ACQ & NB
CAD reference: P1F4M0
Project manager: Steve Brown

Address: 33 Chichester Road
Bognor Regis
PO21 2XH

Revision: Original scheme
Original Scheme: KP


Olympia House
Lockwood Court
Middleton Grove
Leeds
LS11 5TY
United Kingdom

Telephone: 0113 270 5595
Facsimile: 0113 277 1143
E-mail: postbox@futura.ltd.uk

delivering
branded
environments™



ISSUED FOR CONFIRMATION NOT MANUFACTURE

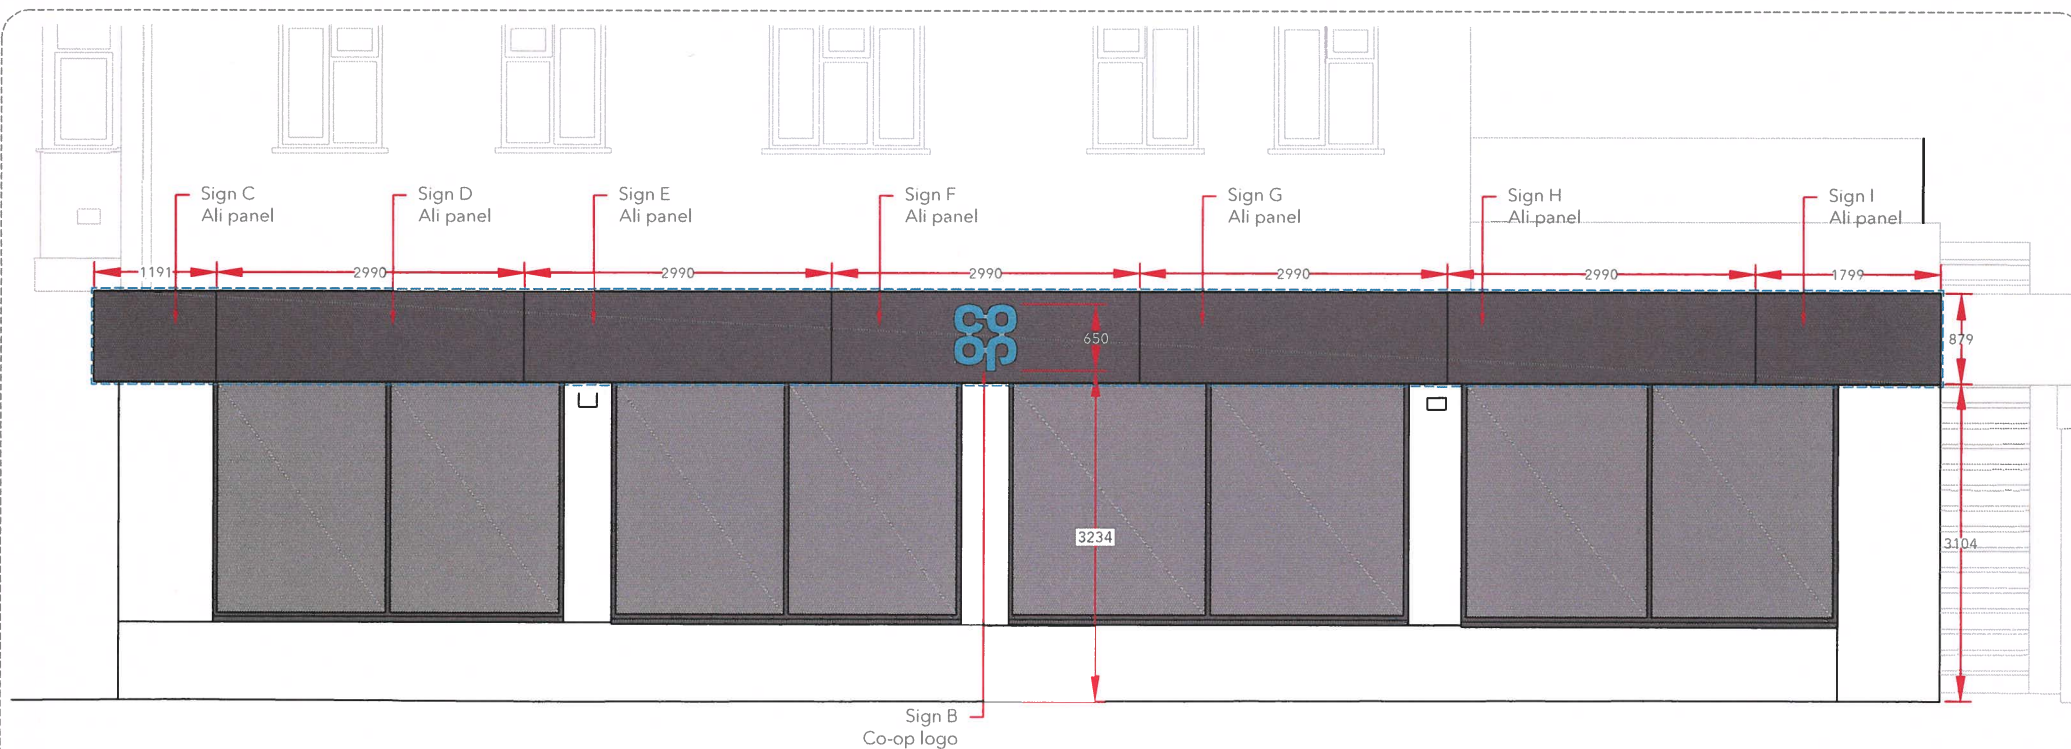

Scale Bar 1:100



Contractor Notes

Painting	Window & door frames to be painted traffic grey. Background to be painted traffic grey. New background to be painted out around new signage.	
Backgrounds	Full new background required to suit new signage. (See blue dotted line). New background increased in height / length. New top capping to be installed after signage.	
Illumination	All illuminated signs to have 5amp switched fused spur located behind sign location	
Window Graphics	Vinyl contractor to supply window manifestation/graphics proposal.	

Installation Notes

Equipment		
Safety	Restricted working hours on site due to residents above store.	

Production Notes

Suitability for Production	Check survey required to determine fascia sign sizes.	
----------------------------	---	--

Additional Notes

--	--	--



Proposed Elevation 2, Scale 1:100 @ A3

Store Name: Bognor Regis
 Store No: TBC
 Futurama W.O: 136981
 Programme: BAU / ACQ & NB
 CAD reference: P1F4M0
 Project manager: Steve Brown

Address: 33 Chichester Road
 Bognor Regis
 PO21 2XH
 Revision: Original scheme
 Original Scheme: KP


Olympia House
 Lockwood Court
 Middleton Grove
 Leeds
 LS11 5TY
 United Kingdom

Telephone: 0113 270 5595
 Facsimile: 0113 277 1143
 E-mail: postbox@futura.ltd.uk

delivering
branded
environments™



ISSUED FOR CONFIRMATION NOT MANUFACTURE

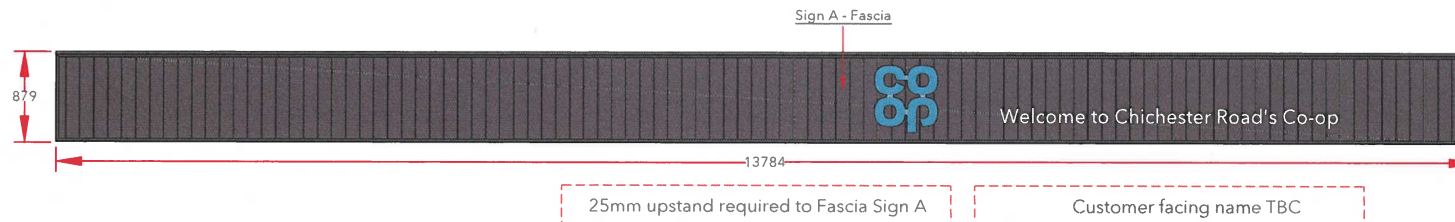

Scale 1:50 @ A3

Sign A Specifications:

Fascia

Aluminium slat fascia to suit site conditions.

Fascia constructed from individual Aluminium extrusions. Perimeter support extrusion fixed to the building substrate with suitable fixings, Aluminium vertical slats mounted and fixed to the support extrusion and trimmed around the perimeter with a chamfered trim.

Slat and trim to be finished Dark Grey Wood effect:
Decoral powder coating: 8G-940-A005 (lab code FP 714/38)
Decoral sublimatic Film: 2217/19 L.


Logo

650mm Single sided built up logo. Steel mounting plate with individual built-up internally illuminated letters. Mounting plate to be 3mm Mild Steel fixed to building substrate with brass locator fixings.

3D built-up letters to have aluminium sides, 50mm deep with 5mm Co-op BLUE acrylic faces. All visible edges, aluminium returns & mounting plate to be finished Silver RAL 9006 60% gloss. Internally illuminated by white LEDs.


Letters

"Welcome to Anytown Co-op" 190mm to match 500mm/650mm logo to be from 5mm WHITE Perspex 069 Acrylic on locator snap fixings.

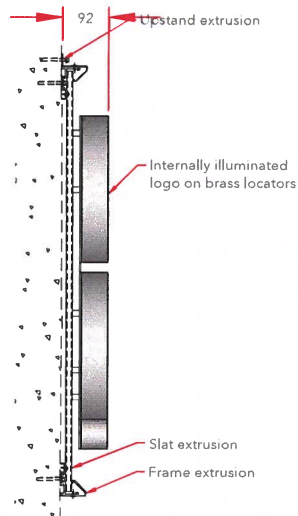

Profile

Scale 1:10 @A3

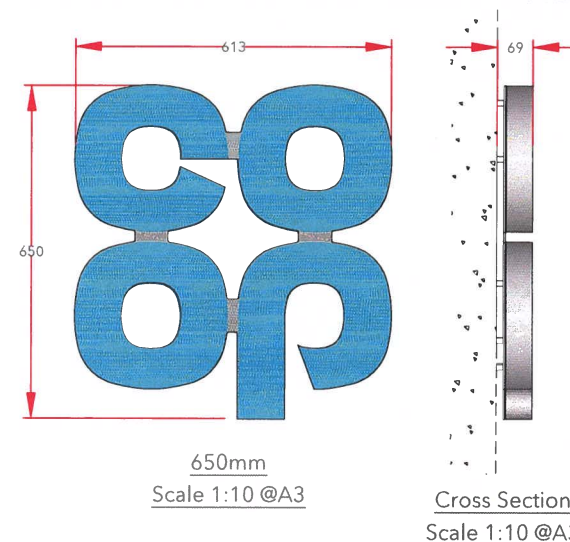

Sign B Specifications:

650mm Single sided built up logo.

Steel mounting plate with individual built-up letters. Mounting plate to be 3mm Mild Steel fixed to building substrate with brass locator fixings.

3D built-up letters to have aluminium sides, 50mm deep with 5mm Co-op BLUE acrylic faces. All visible edges, aluminium returns & mounting plate to be finished Silver RAL 9006 60% gloss. Internally illuminated by white LEDs.



Collections

Store Name: Bognor Regis
Store No: TBC
Futurama W.O: 136981
Programme: BAU / ACQ & NB
CAD reference: P1F4M0
Project manager: Steve Brown


Address: 33 Chichester Road
Bognor Regis
PO21 2XH
Revision: Original scheme
Original Scheme: KP

Olympia House
Lockwood Court
Middleton Grove
Leeds
LS11 5TY
United Kingdom
Telephone: 0113 270 5595
Facsimile: 0113 277 1143
E-mail: postbox@futurama.ltd.uk


delivering
branded
environments™




ISSUED FOR CONFIRMATION NOT MANUFACTURE

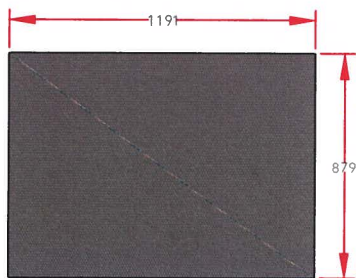

Sign C - Scale 1:20

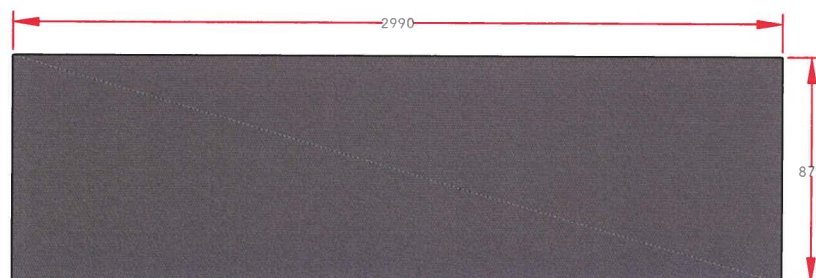

Signs D, E, F, G & H - Scale 1:20

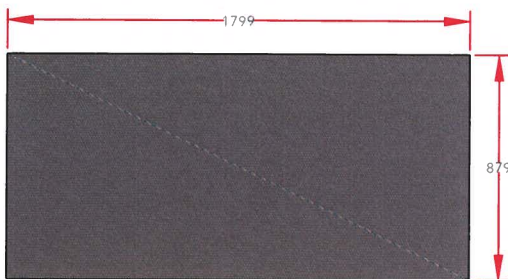

Sign I - Scale 1:20

Signs C, D, E, F, G, H & I - Scale 1:20

Flat 2mm Ali panels in TRAFFIC GREY.
Fix: Face fix with 'self stitching' screws.



Sign J - Scale 1:10

450mm dia parking roundel
"Remember your reusable bags".
3mm ACM with applied vinyl
display & anti-graffitti laminate.
Non-illuminated.

Wall mounted
sign



Collections

Store Name: Bognor Regis
Store No: TBC
Futurama W.O: 136981
Programme: BAU / ACQ & NB
CAD reference: P1F4M0
Project manager: Steve Brown

Address: 33 Chichester Road
Bognor Regis
PO21 2XH

Revision: Original scheme
Original Scheme: KP


Olympia House
Lockwood Court
Middleton Grove
Leeds
LS11 5TY
United Kingdom

Telephone: 0113 270 5595
Facsimile: 0113 277 1143
E-mail: postbox@futurama.ltd.uk

delivering
branded
environments™



ISSUED FOR CONFIRMATION NOT MANUFACTURE

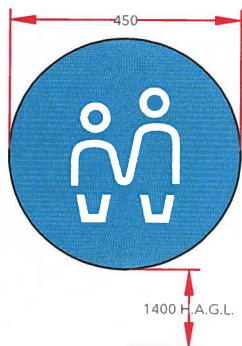

Signs K & L - Scale 1:10

450mm dia parking roundel
"Parent & Toddler". 3mm ACM
with applied vinyl display &
anti-graffitti laminate.
Non-illuminated.

Wall mounted
sign



Sign M - Scale 1:10

600mm x 600mm parking sign "Disabled".
3mm ACM with applied vinyl display &
anti-graffitti laminate. 20mm radius corners.
Non-illuminated.

Wall mounted
sign



Signs N, O & P - Scale 1:10

600mm x 600mm parking sign "Disclaimer".
3mm ACM with applied vinyl display &
anti-graffitti laminate. 20mm radius corners.
Non-illuminated.

Wall mounted
sign



Sign Q - Scale 1:10

600mm x 600mm parking sign "Goods
Delivery", "Keep Clear".
3mm ACM with applied vinyl display &
anti-graffitti laminate. 20mm radius corners.
Non-illuminated.

Fixed to fence, to be supplied with
fittings to suit



Collections

Store Name: Bognor Regis
Store No: TBC
Futurama W.O: 136981
Programme: BAU / ACQ & NB
CAD reference: P1F4M0
Project manager: Steve Brown

Address: 33 Chichester Road
Bognor Regis
PO21 2XH


Revision: Original scheme
Original Scheme: KP

Olympia House
Lockwood Court
Middleton Grove
Leeds
LS11 5TY
United Kingdom

Telephone: 0113 270 5595
Facsimile: 0113 277 1143
E-mail: postbox@futura.ma.ltd.uk

delivering
branded
environments™



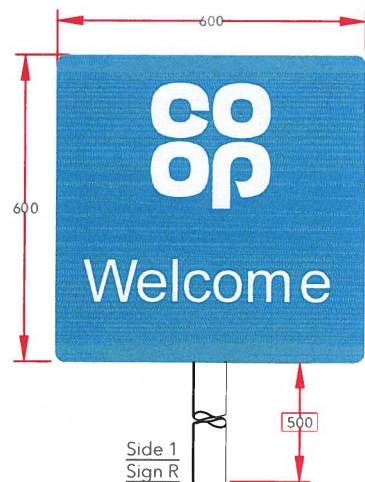

Signs R & S - Scale 1:10

Double sided pole sign 600mm x 600mm non-standard parking sign. 3mm ACM with applied vinyl display & anti-graffiti laminate. 20mm radius corners. Non-illuminated.

1100mm new pole required with base plate & spigots



Sign T & U - Scale 1:10

Double sided pole sign 600mm x 600mm non-standard parking sign. 3mm ACM with applied vinyl display & anti-graffiti laminate. 20mm radius corners. Non-illuminated.

1100mm new pole required with base plate & spigots



Collections

Store Name: Bognor Regis
Store No: TBC
Futurama W.O: 136981
Programme: BAU / ACO & NB
CAD reference: P1F4M0
Project manager: Steve Brown

Address: 33 Chichester Road
Bognor Regis
PO21 2XH


Revision: Original scheme
Original Scheme: KP

Olympia House
Lockwood Court
Middleton Grove
Leeds
LS11 5TY
United Kingdom

Telephone: 0113 270 5595
Facsimile: 0113 277 1143
E-mail: postbox@futurama.ltd.uk

delivering
branded
environments™



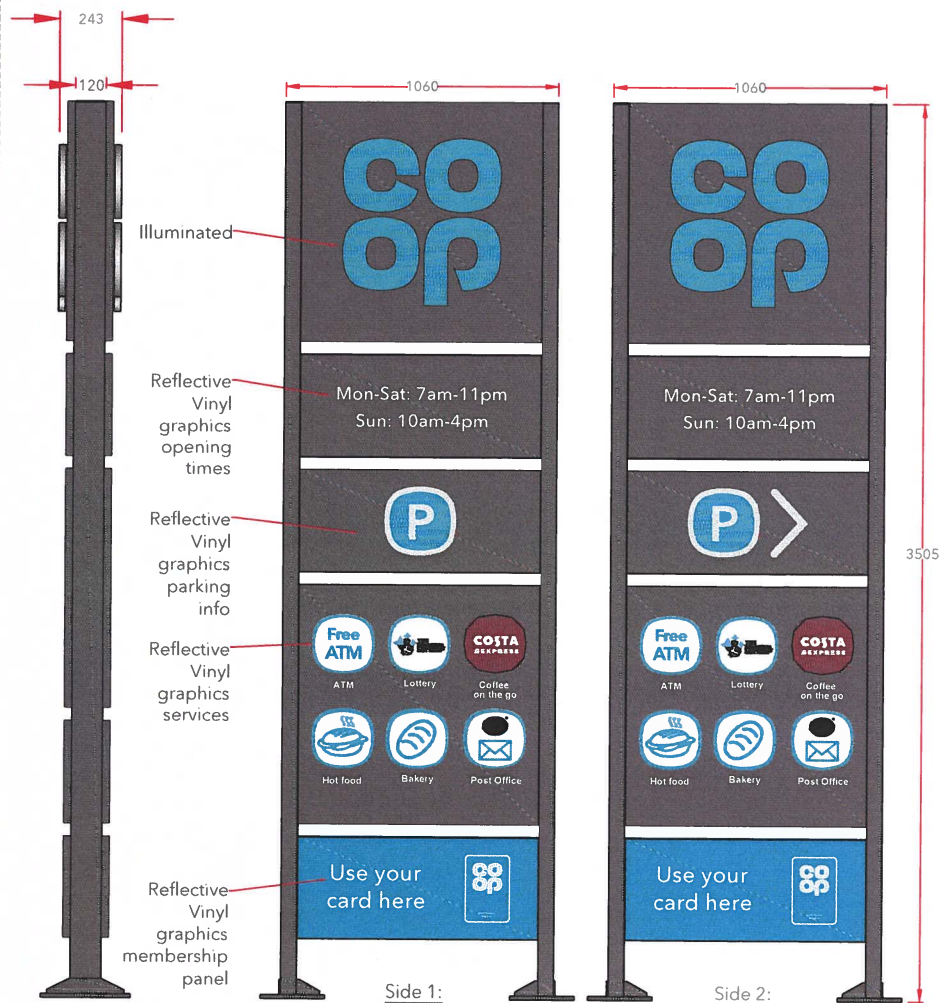

Sign V - BAU Totem - Scale 1:20

3.5m totem with DARK GREY Boxes and BLUE faced builtup logo.

3D built-up letters to have aluminium sides, 50mm deep with 5mm Co-op BLUE acrylic faces. All visible edges, aluminium returns & mounting plate to be finished Silver RAL 9006 60% gloss. Internally illuminated by white LEDs.

Frame constructed from 120 x 60mm box section, coated Traffic Grey RAL 7043 30% Matt Gloss.

Proposed

Vinyl graphics:

White opening hours & services & parking directional information to be reflective white vinyl. All other graphics to be digitally printed vinyl graphics.

- Opening hours TBC prior to manufacture
- Directional graphics TBC prior to manufacture
- Services TBC prior to manufacture
- New totem base required with kerb detailing
- Main contractor to supply new electrical feed

Existing



Collections

Store Name: Bognor Regis
Store No: TBC
Futurama W.O: 136981
Programme: BAU / ACQ & NB
CAD reference: P1F4M0
Project manager: Steve Brown

Address: 33 Chichester Road
Bognor Regis
PO21 2XH


Revision: Original scheme
Original Scheme: KP

Olympia House
Lockwood Court
Middleton Grove
Leeds
LS11 5TY
United Kingdom
Telephone: 0113 270 5595
Facsimile: 0113 277 1143
E-mail: postbox@futura.ltd.uk

delivering
branded
environments™



ISSUED FOR CONFIRMATION NOT MANUFACTURE

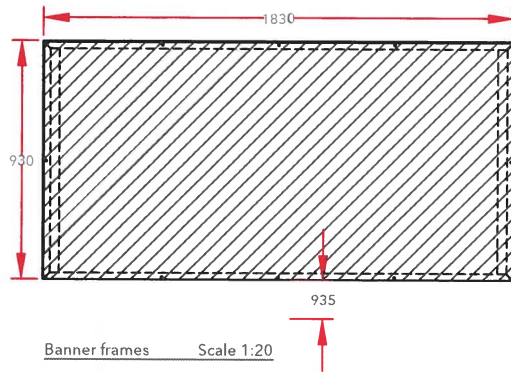

30 x 30mm aluminium angle banner frame



Collections

Store Name:
Store No:
Futurama W.O:
Programme:
CAD reference:
Project manager:

Address:


Revision:
Original Scheme:

Olympia House
Lockwood Court
Middleton Grove
Leeds
LS11 5TY
United Kingdom

Telephone:
0113 270 5595
Facsimile:
0113 277 1143
E-mail:
postbox@futurama.ltd.uk

delivering
branded
environments



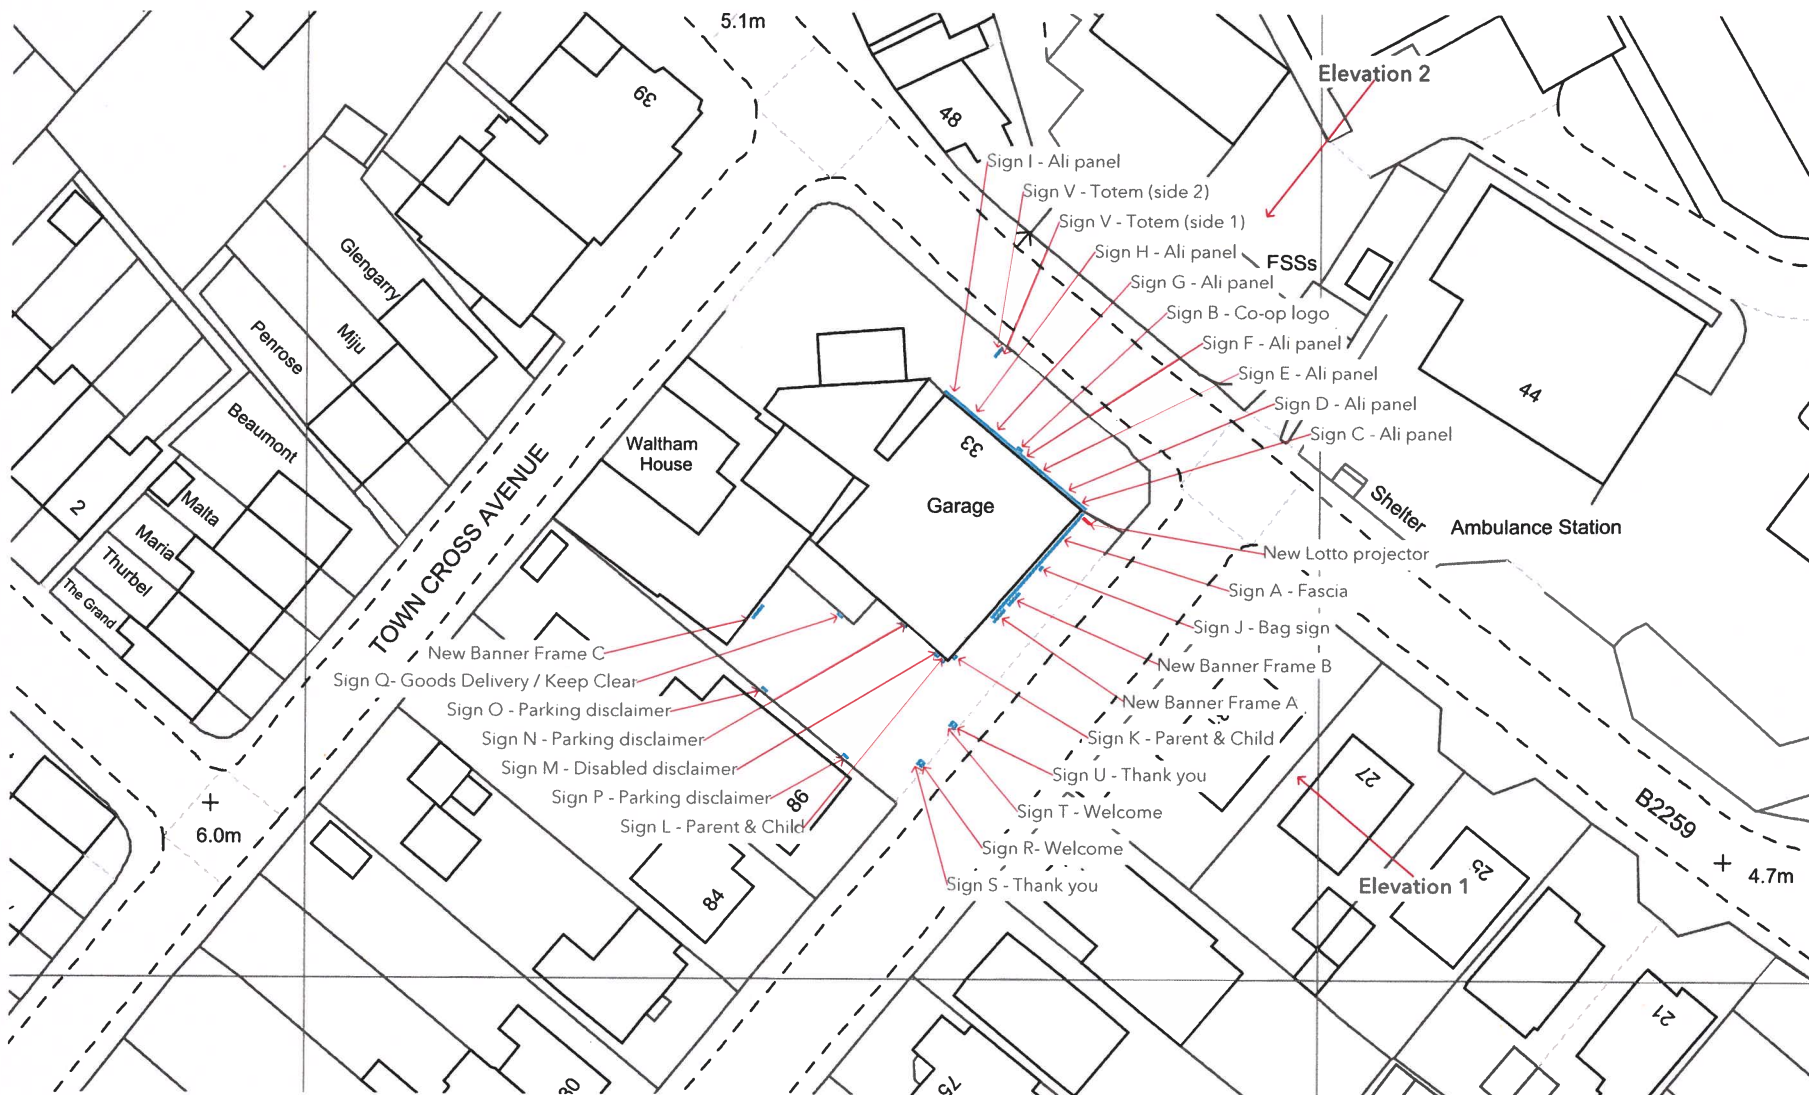

Key

Co-op signs
3rd Party signs



Site plan - Scale 1:500 @ A3

Store Name: Bognor Regis
Store No: TBC
Futurama W.O: 136981
Programme: BAU / ACQ & NB
CAD reference: P1F4M0
Project manager: Steve Brown

Address: 33 Chichester Road
Bognor Regis
PO21 2XH
Revision: Original scheme
Original Scheme: KP

Olympia House
Lockwood Court
Middleton Grove
Leeds
LS11 5TY
United Kingdom

Telephone: 0113 270 5595
Facsimile: 0113 277 1143
E-mail: postbox@futurama.ltd.uk

delivering
branded
environments™



ISSUED FOR CONFIRMATION NOT MANUFACTURE