


New planned extension
30 kew gardens PO215RD
Boundary plan with footings and drainage.

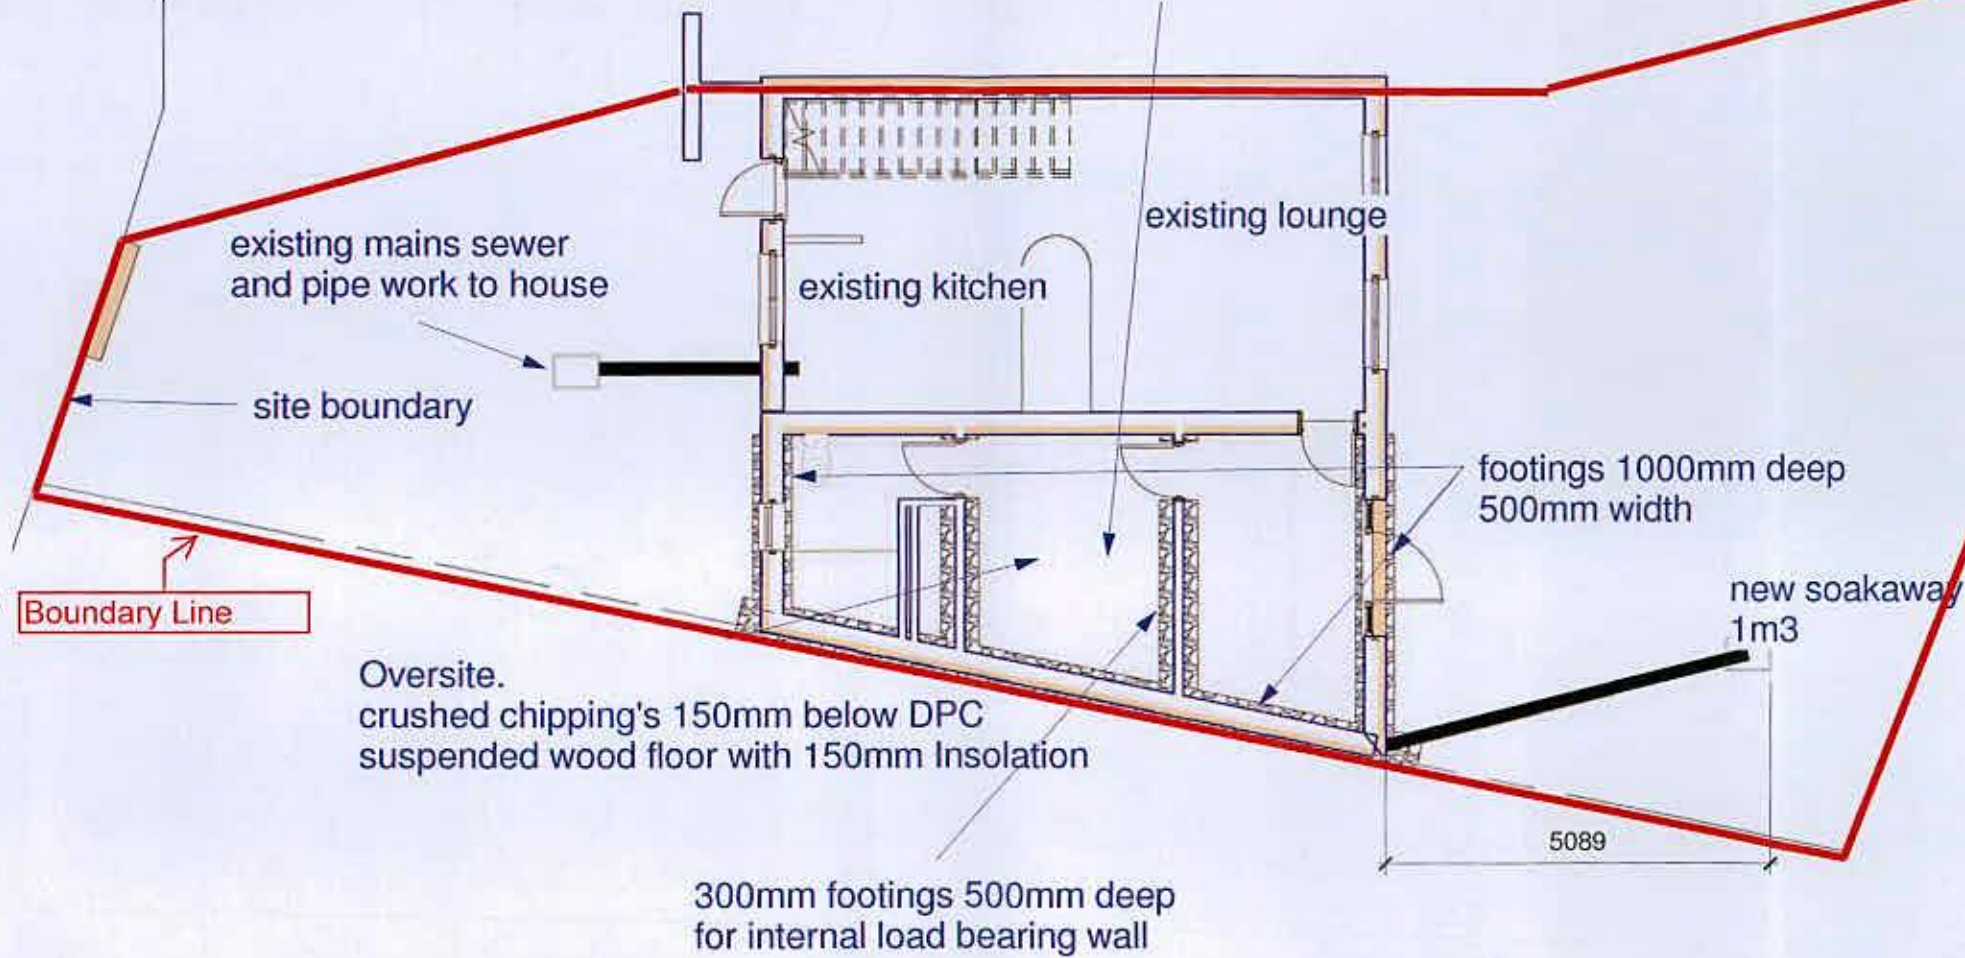

scale 1:100



ARUN DISTRICT COUNCIL			
No.	BR	213	13.
CLIP OFF HERE			
RECEIVED		4.11.13	