


Notes:


1. THE COPYRIGHT OF THIS DRAWING IS VESTED IN WARWICK LANE DEVELOPMENTS AND IT MAY NOT BE REPRODUCED IN WHOLE OR PART OR USED FOR THE MANUFACTURE OF ANY ARTICLE WITHOUT THE EXPRESS PERMISSION OF THE COPYRIGHT HOLDERS.
2. WORK TO FIGURED DIMENSIONS ONLY.
3. THIS DRAWING IS TO BE READ IN CONJUNCTION WITH ALL RELEVANT ARCHITECTS' SERVICE ENGINEERS AND WARWICK LANE DEVELOPMENTS DRAWINGS AND SPECIFICATIONS.




1 Location Plan  
1 : 500

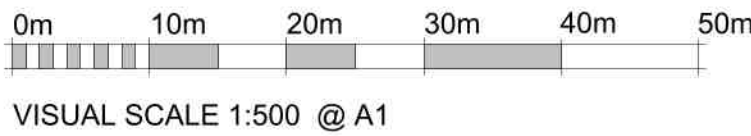

VISUAL SCALE 1:500 @ A1

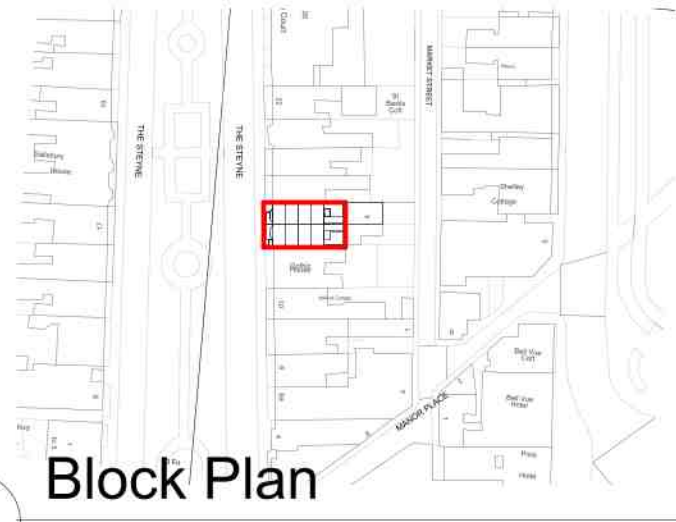


2 Block Plan  
1 : 1250

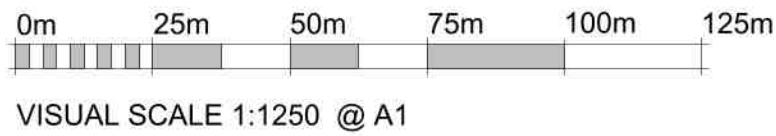

VISUAL SCALE 1:1250 @ A1

| Revision Number | Revision Description | Issued by | Revision Date |
|-----------------|----------------------|-----------|---------------|
|-----------------|----------------------|-----------|---------------|

STATUS: Panning Issue

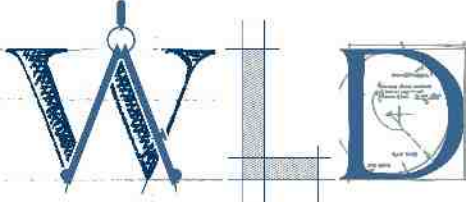

**Warwick Lane.**  
Developments Ltd

T 01903 233332 Ext 131 | DF 01903 206 908 | E [acp@wld-group.co.uk](mailto:acp@wld-group.co.uk)  
1 The Steyne, Worthing, West Sussex, BN11 3DS

CLIENT: Sarah Stuart Christopher Bemrose  
12-14 The Steyne,  
Bognor

DRAWING:  
Front Facade Alterations

TITLE:  
Existing Location Plan

|                              |                              |              |                |
|------------------------------|------------------------------|--------------|----------------|
| SCALE AT A1:<br>As indicated | DATE:<br>Issue Date          | DRAWN:<br>EL | CHECKED:<br>AP |
| PROJECT NO:<br>The Styn      | DRAWING NO:<br>WLD-010-21-01 | REVISION:    |                |