



Notes:

1. THE COPYRIGHT OF THIS DRAWING IS VESTED IN WARWICK LANE DEVELOPMENTS AND IT MAY NOT BE REPRODUCED IN WHOLE OR PART OR USED FOR THE MANUFACTURE OF ANY ARTICLE WITHOUT THE EXPRESS PERMISSION OF THE COPYRIGHT HOLDERS.
2. WORK TO FIGURED DIMENSIONS ONLY.
3. THIS DRAWING IS TO BE READ IN CONJUNCTION WITH ALL RELEVANT ARCHITECTS, SERVICE ENGINEERS AND WARWICK LANE DEVELOPMENTS DRAWINGS AND SPECIFICATIONS.

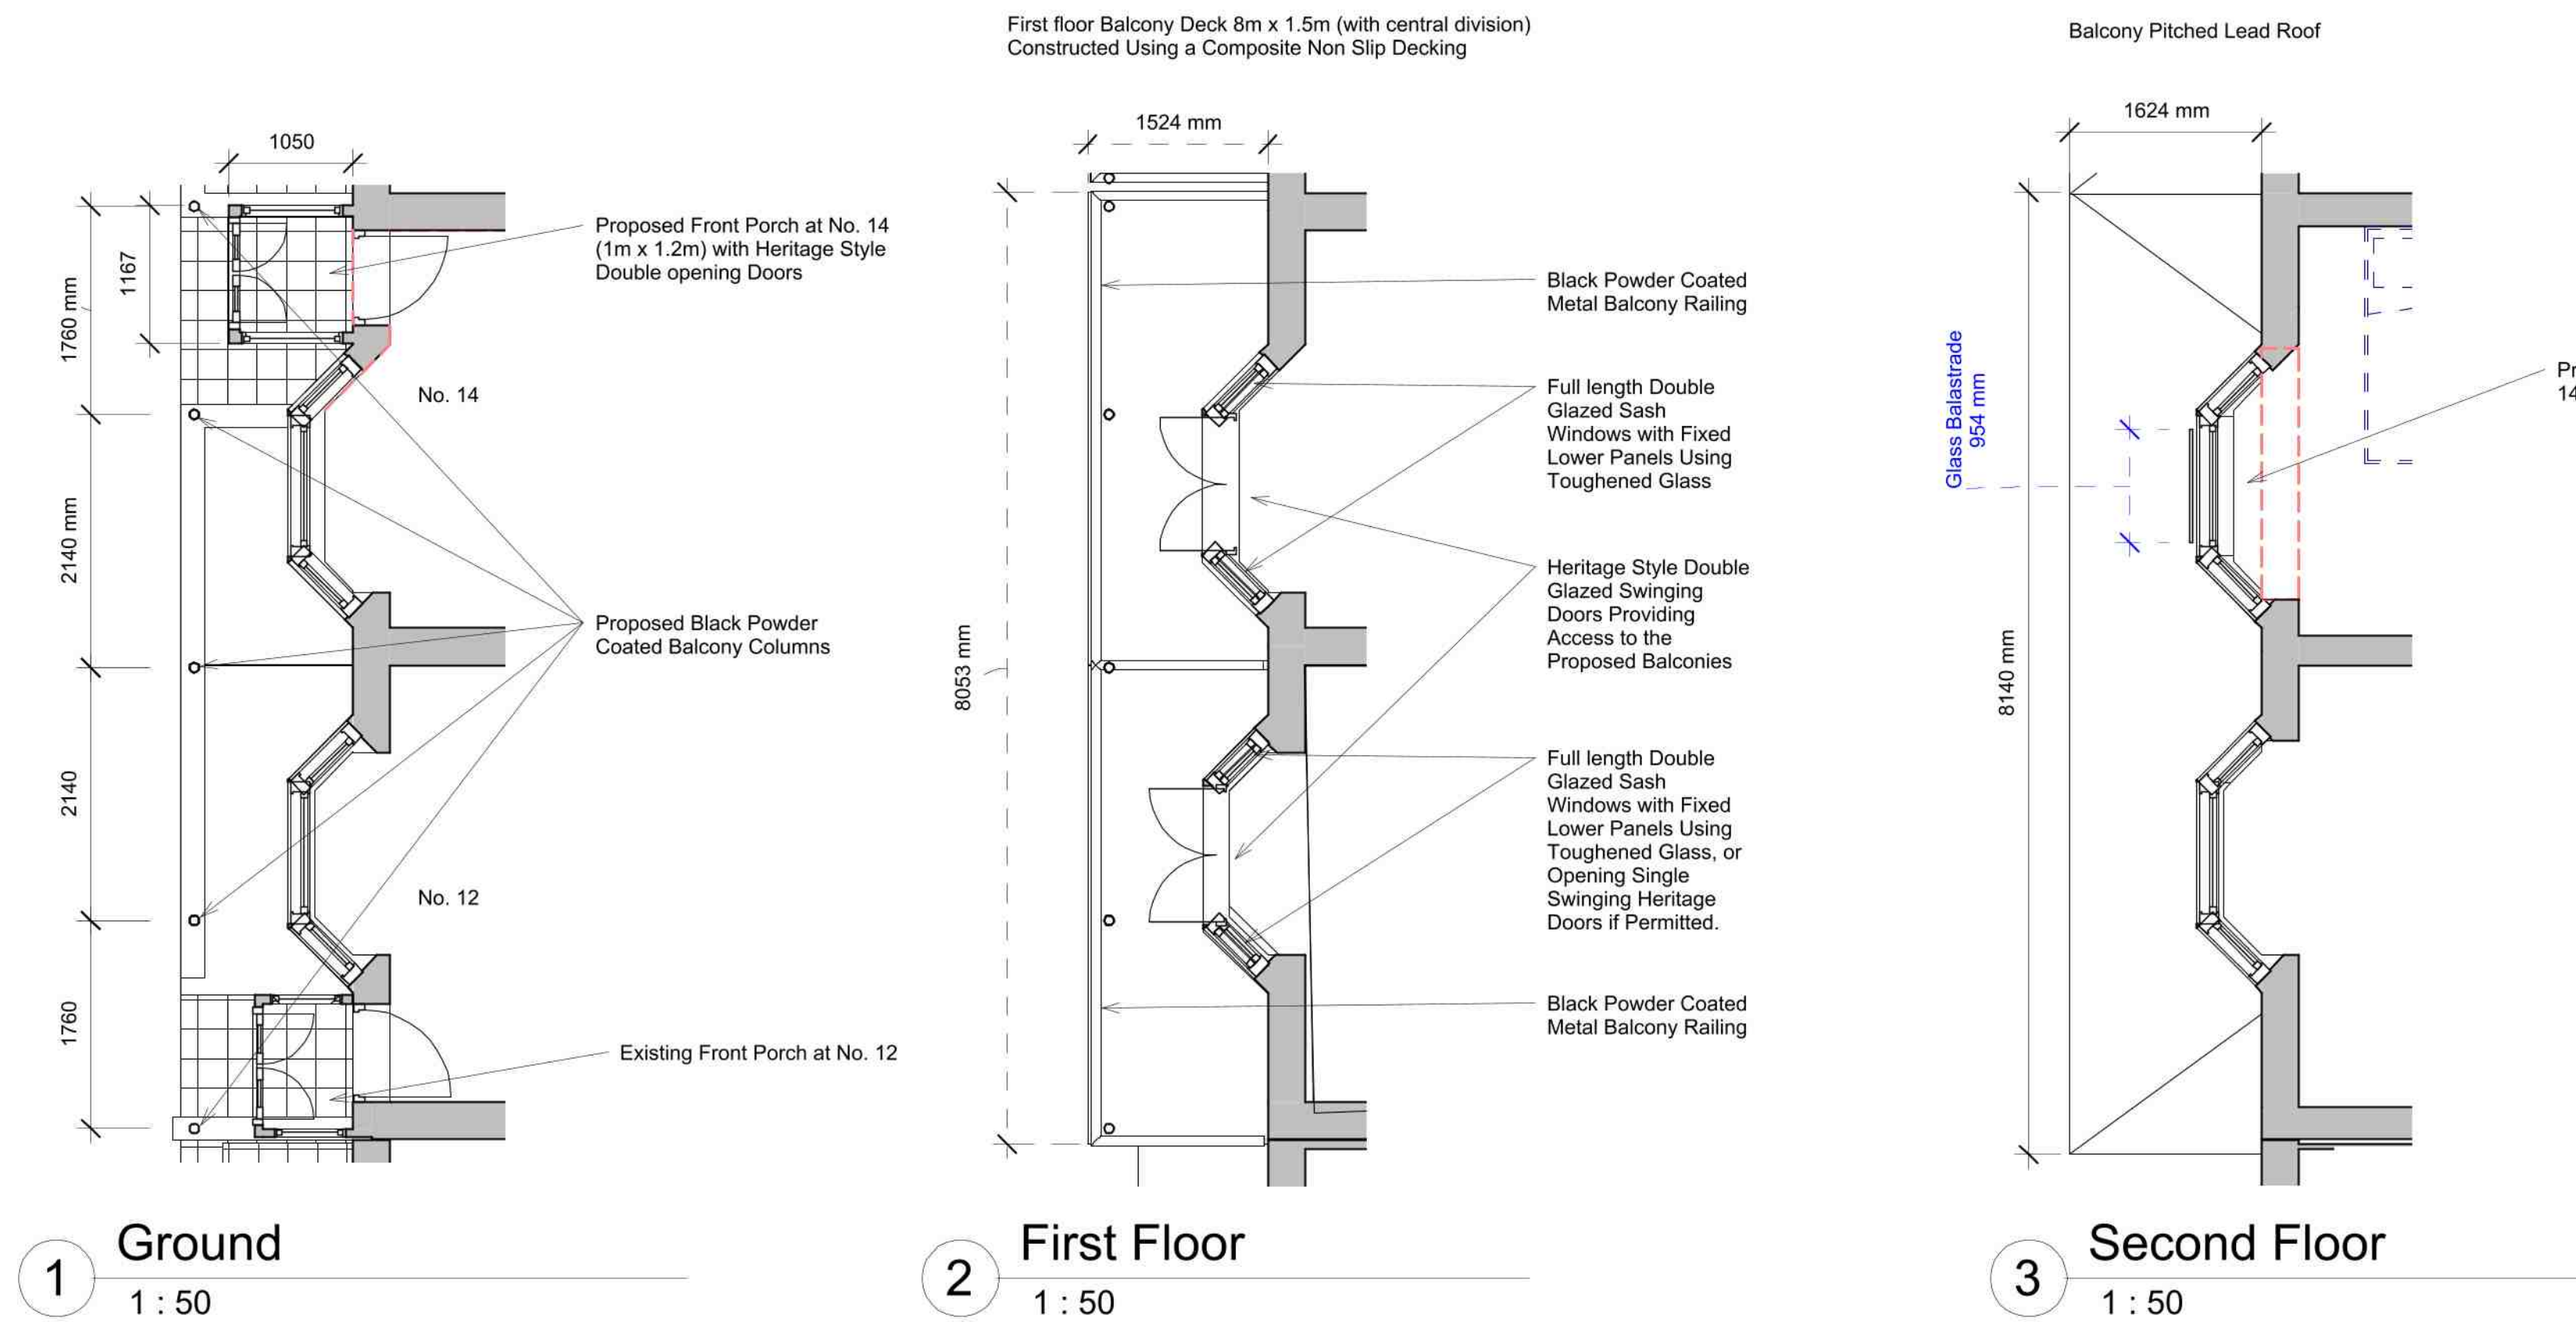

14 and 12 The Steyne, Bognor Regis Street View

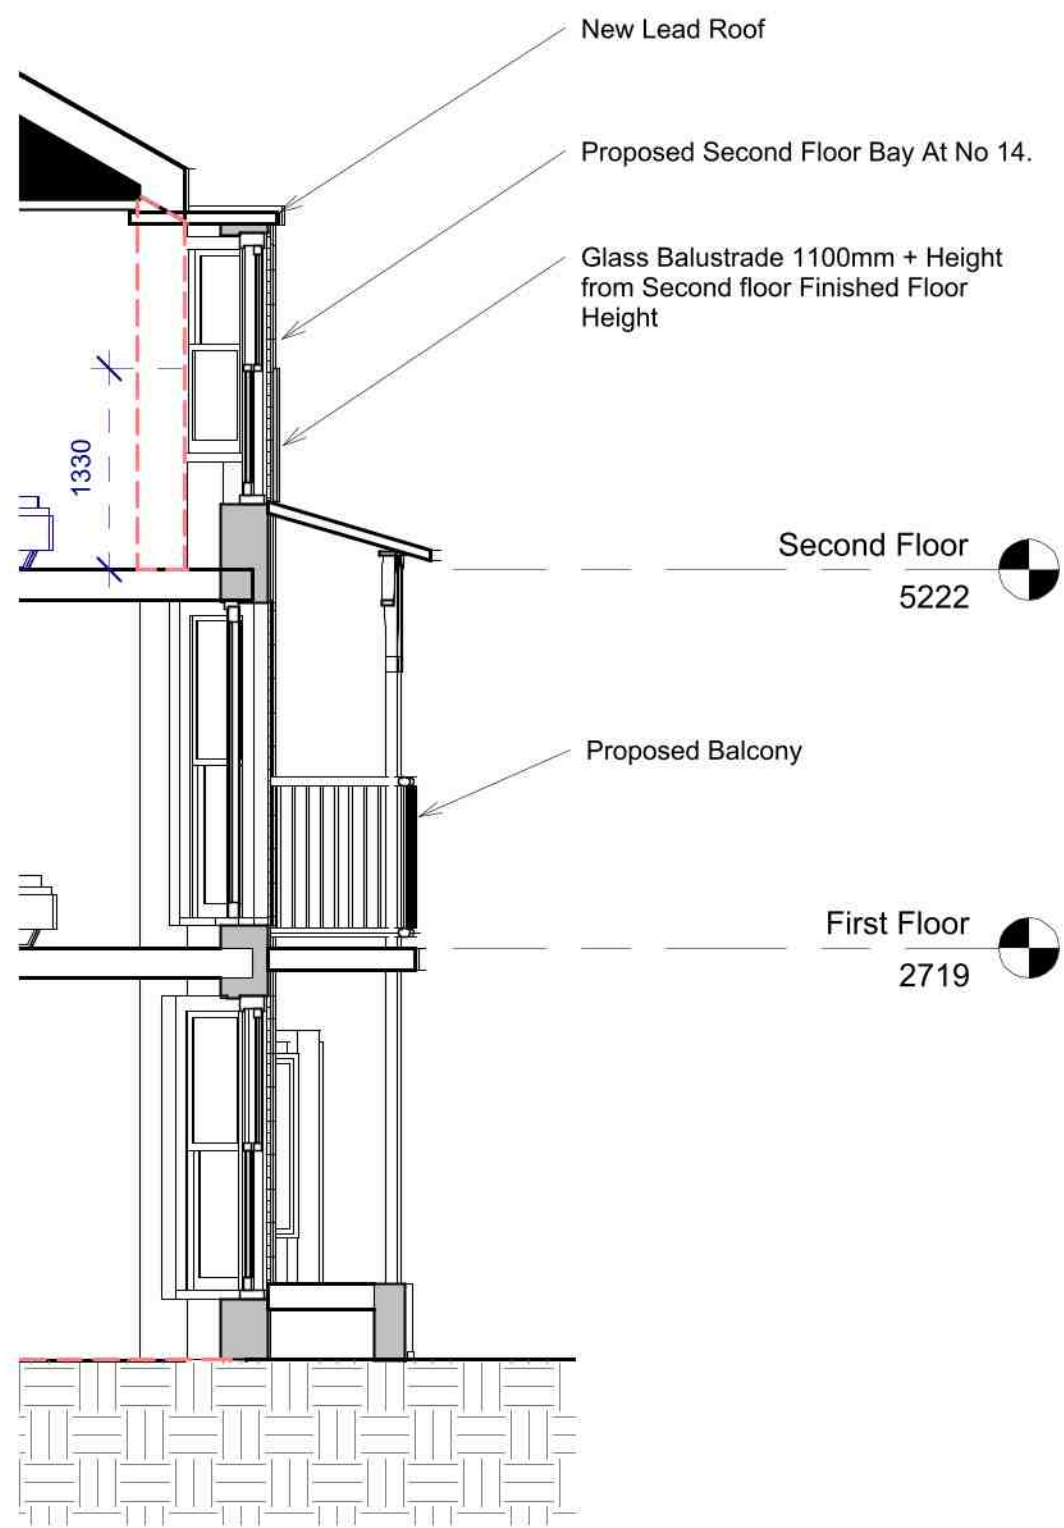

Revision Number	Revision Description	Issued by	Revision Date
STATUS: Panning Issue			



CLIENT: Sarah Stuart Christopher Bemrose
12-14 The Steyne,
Bognor

DRAWING: Front Facade Alterations			
TITLE: Proposed Plans and Elevations			
SCALE AT A1: 1 : 50	DATE: Issue Date	DRAWN: EL	CHECKED: AP
PROJECT NO: The Styn	DRAWING NO: WLD-010-21-05	REVISION:	