




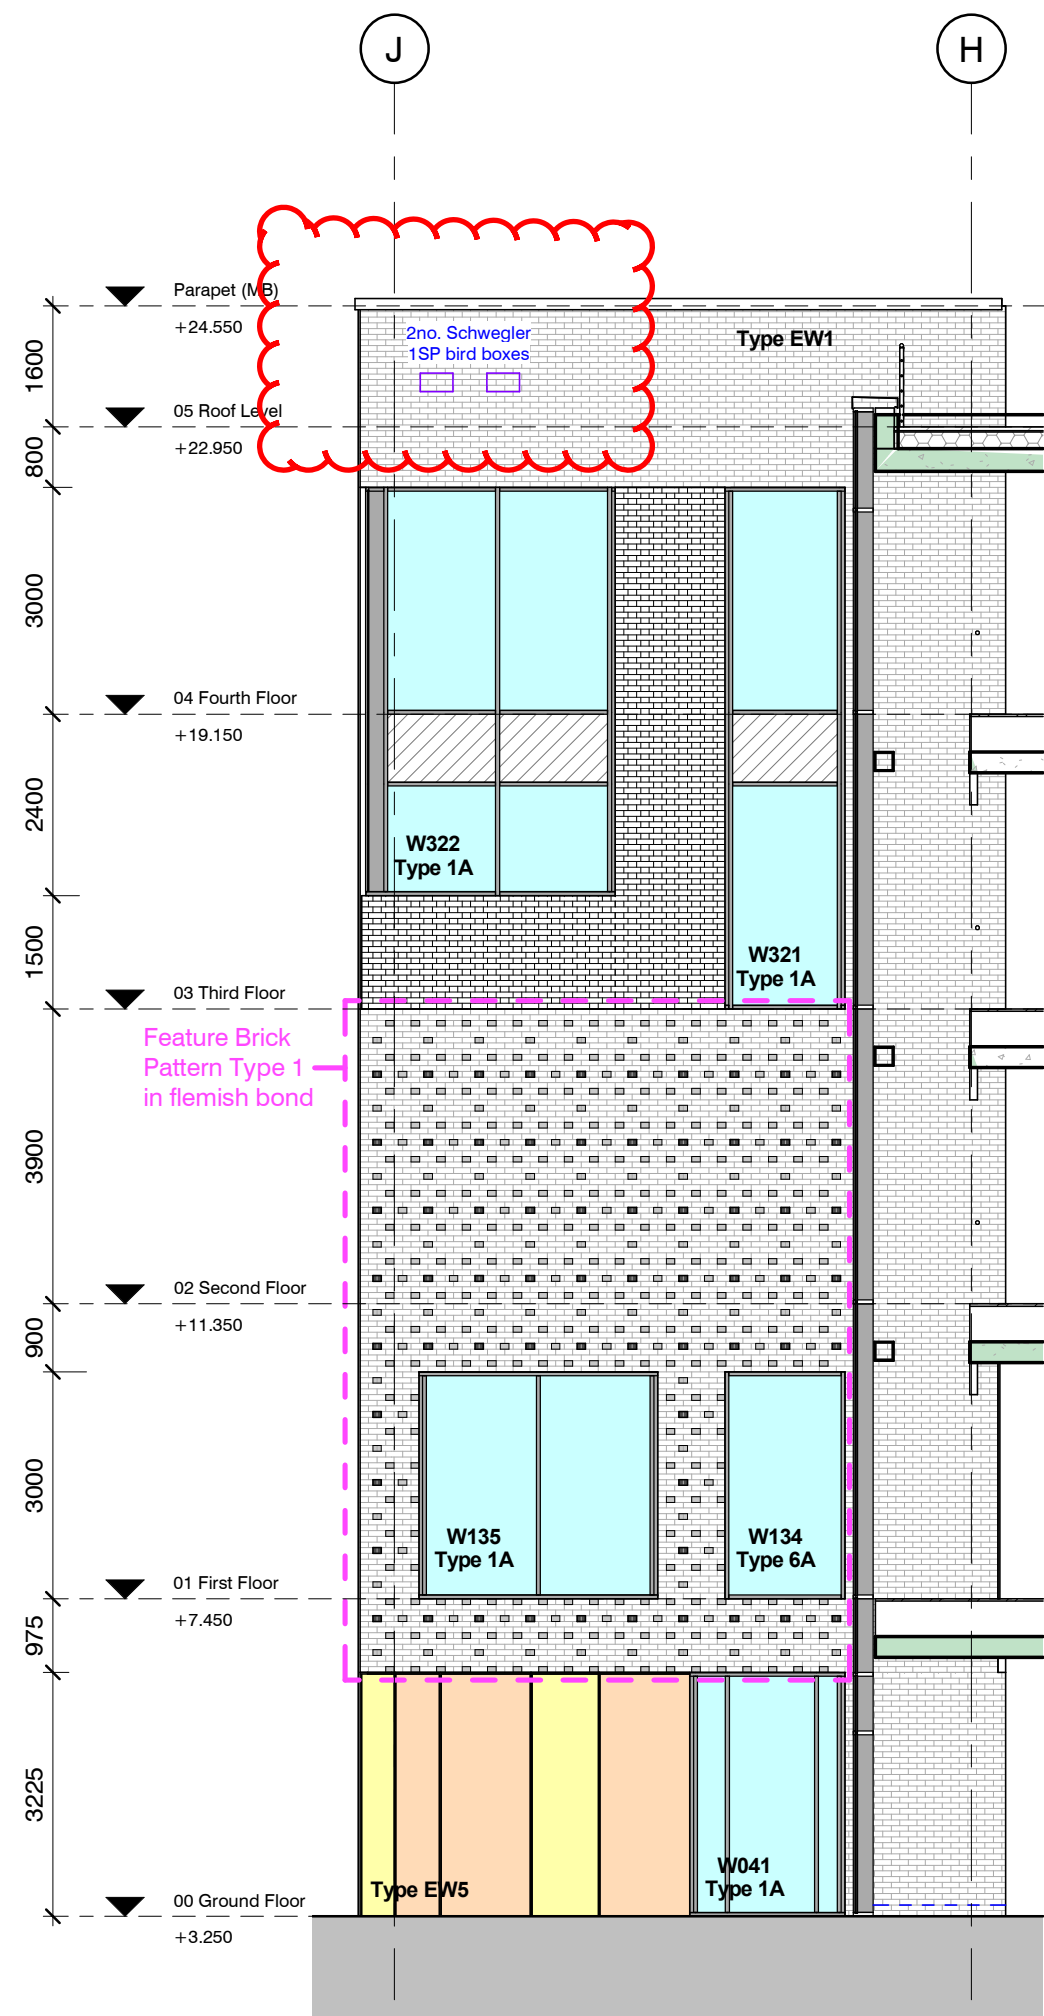


1 Elevation B1 (General Arrangement)
1: 100

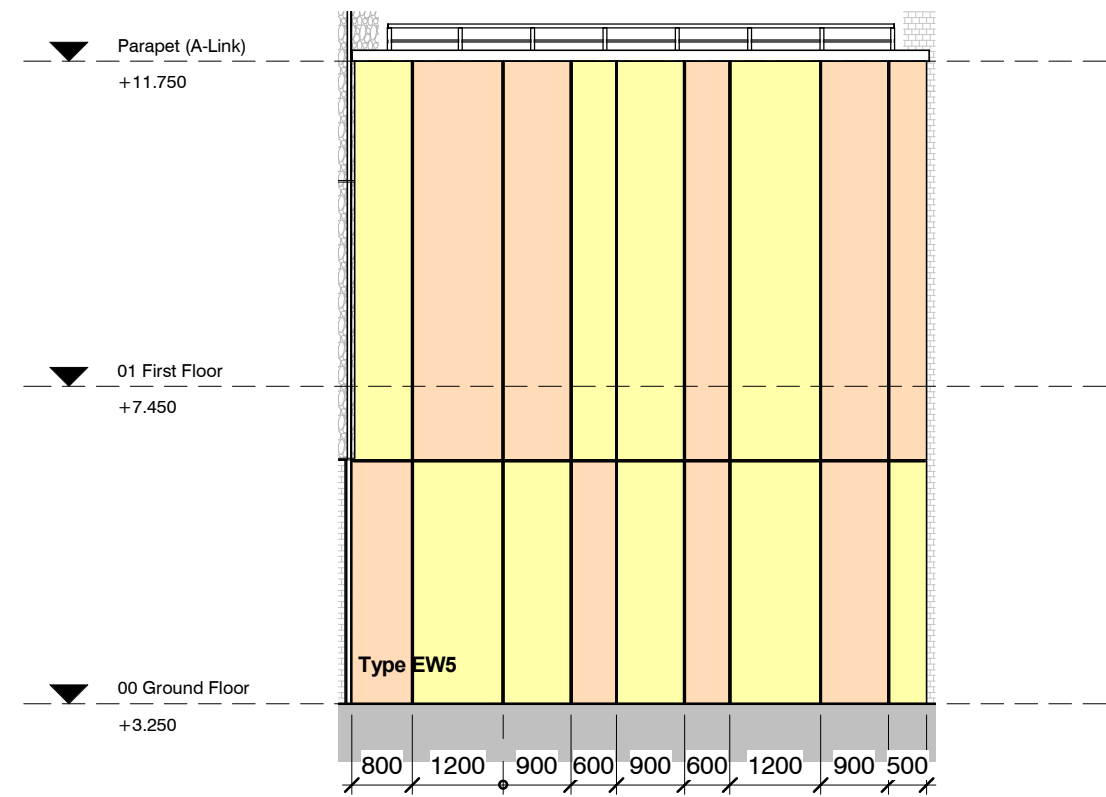


4 Elevation B4 (General Arrangement)
1: 100

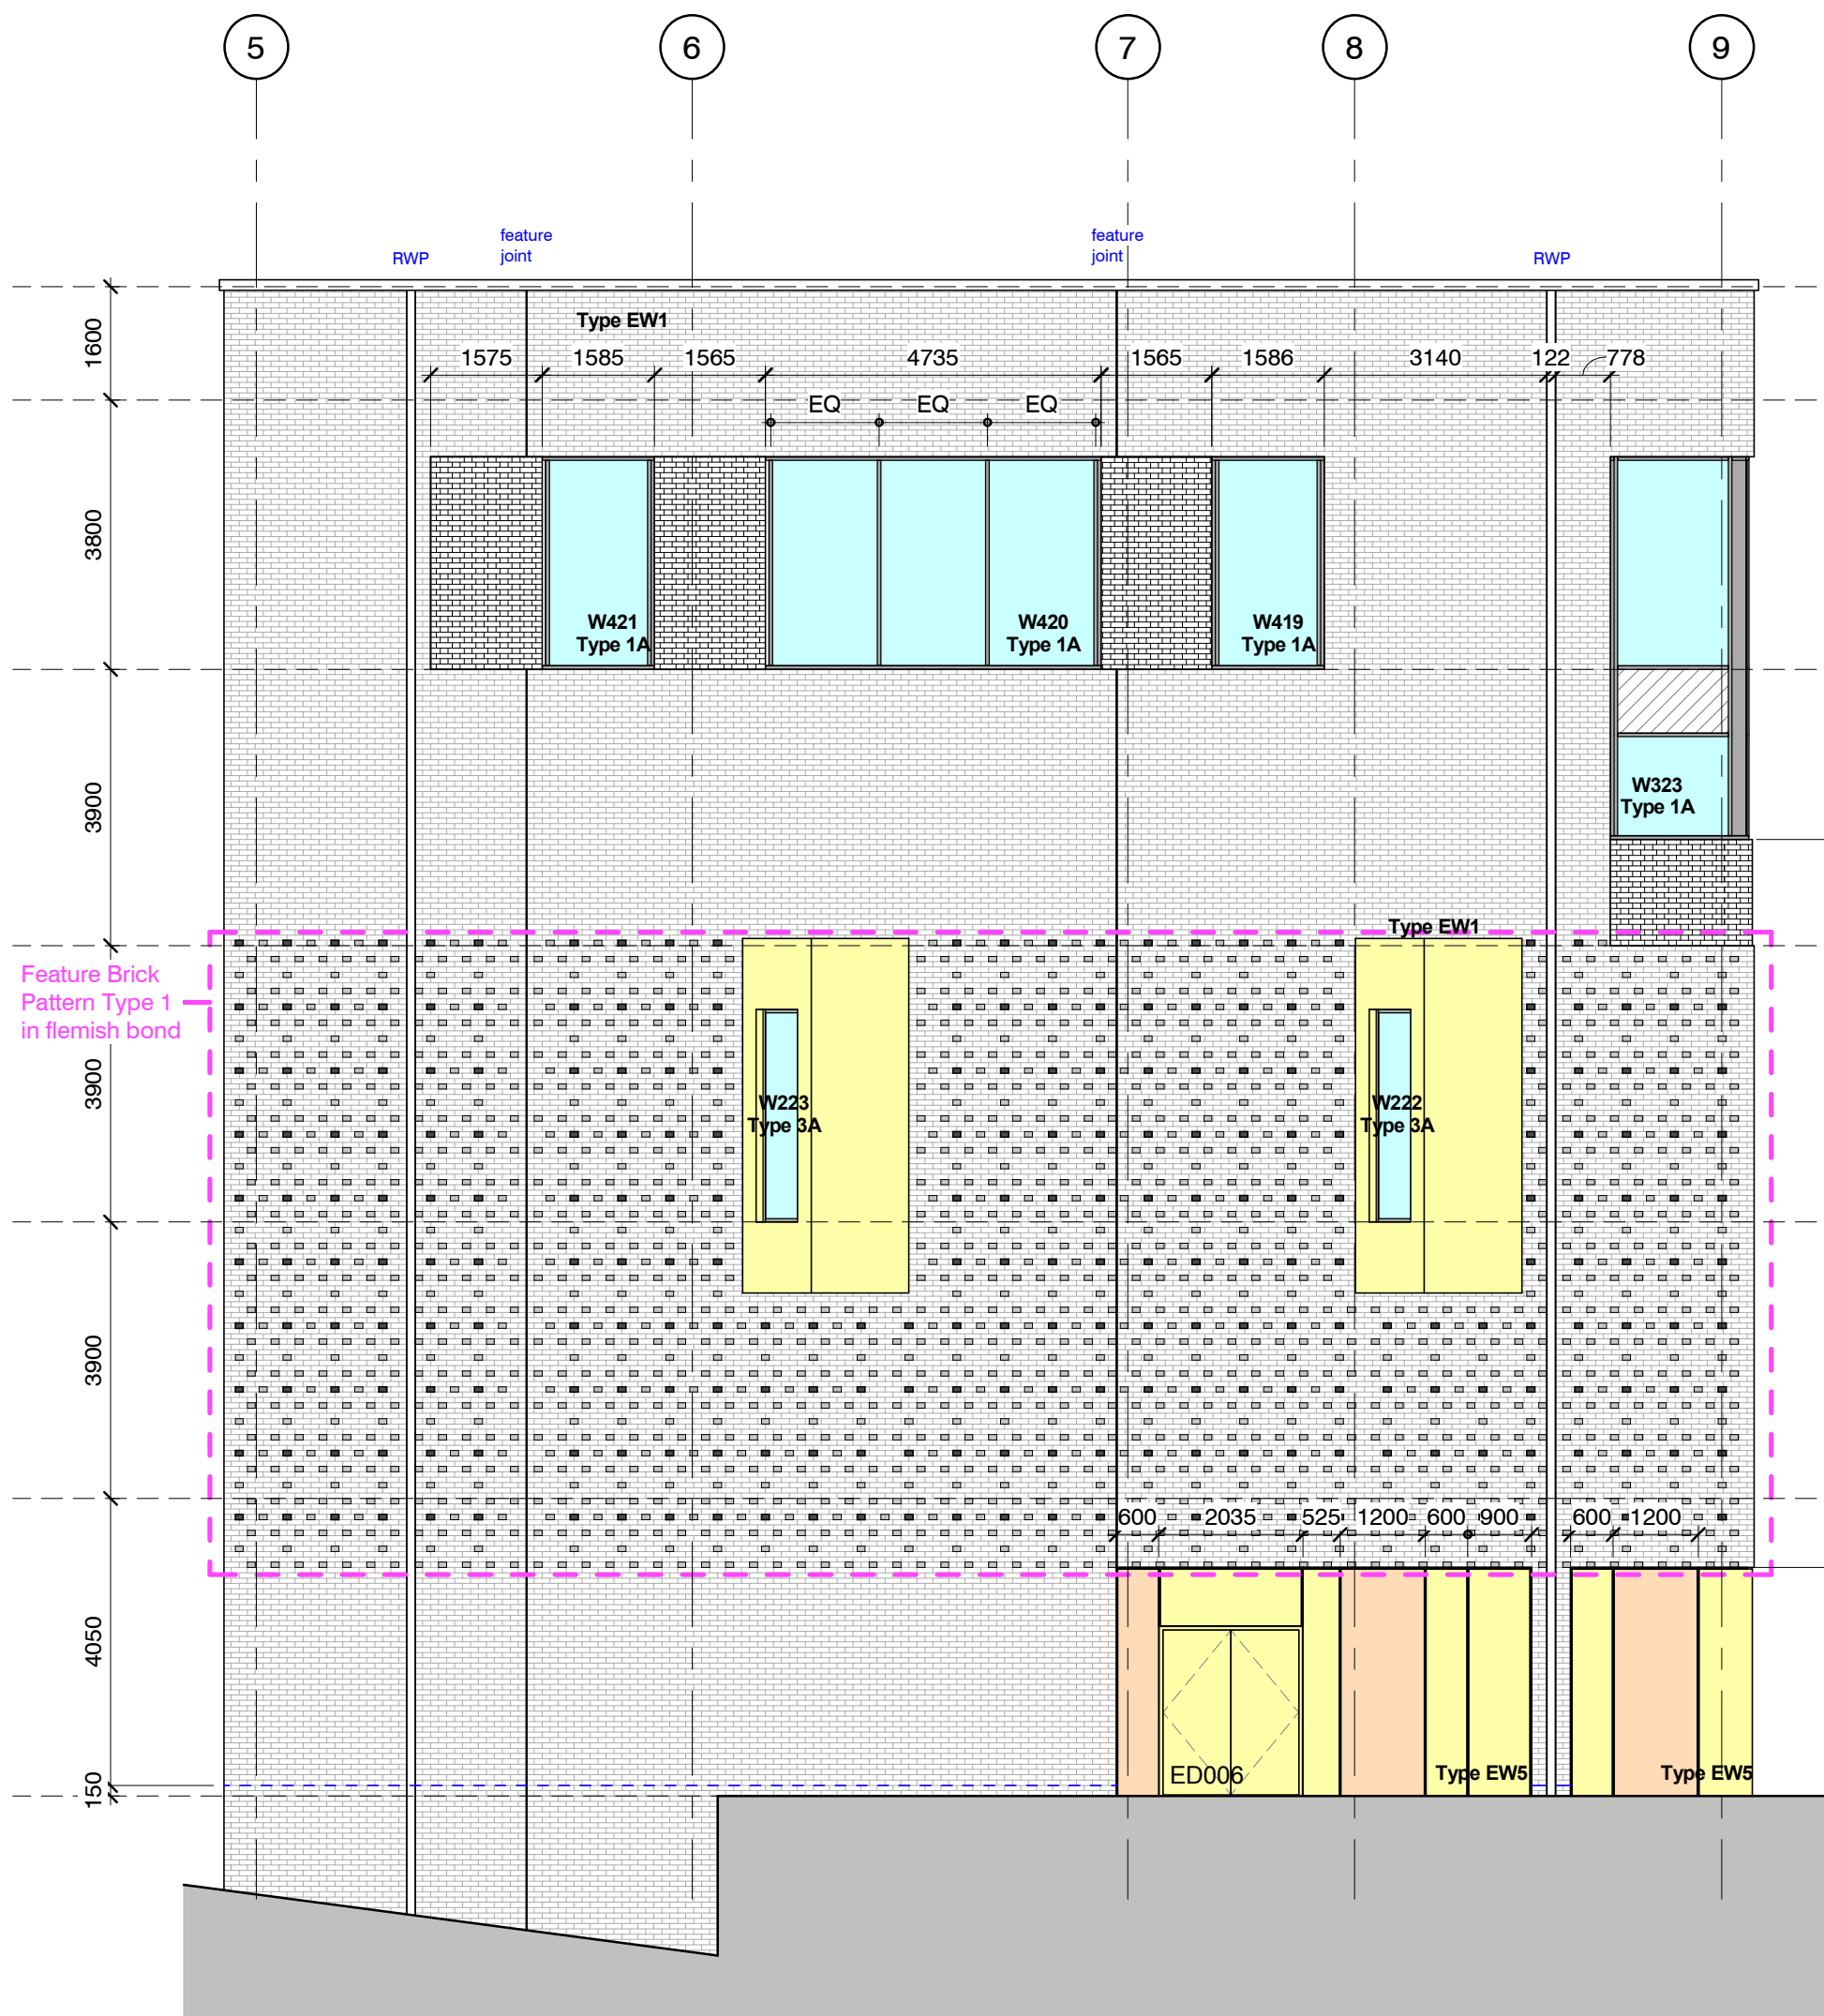

2 Elevation B2 (General Arrangement)
1: 100

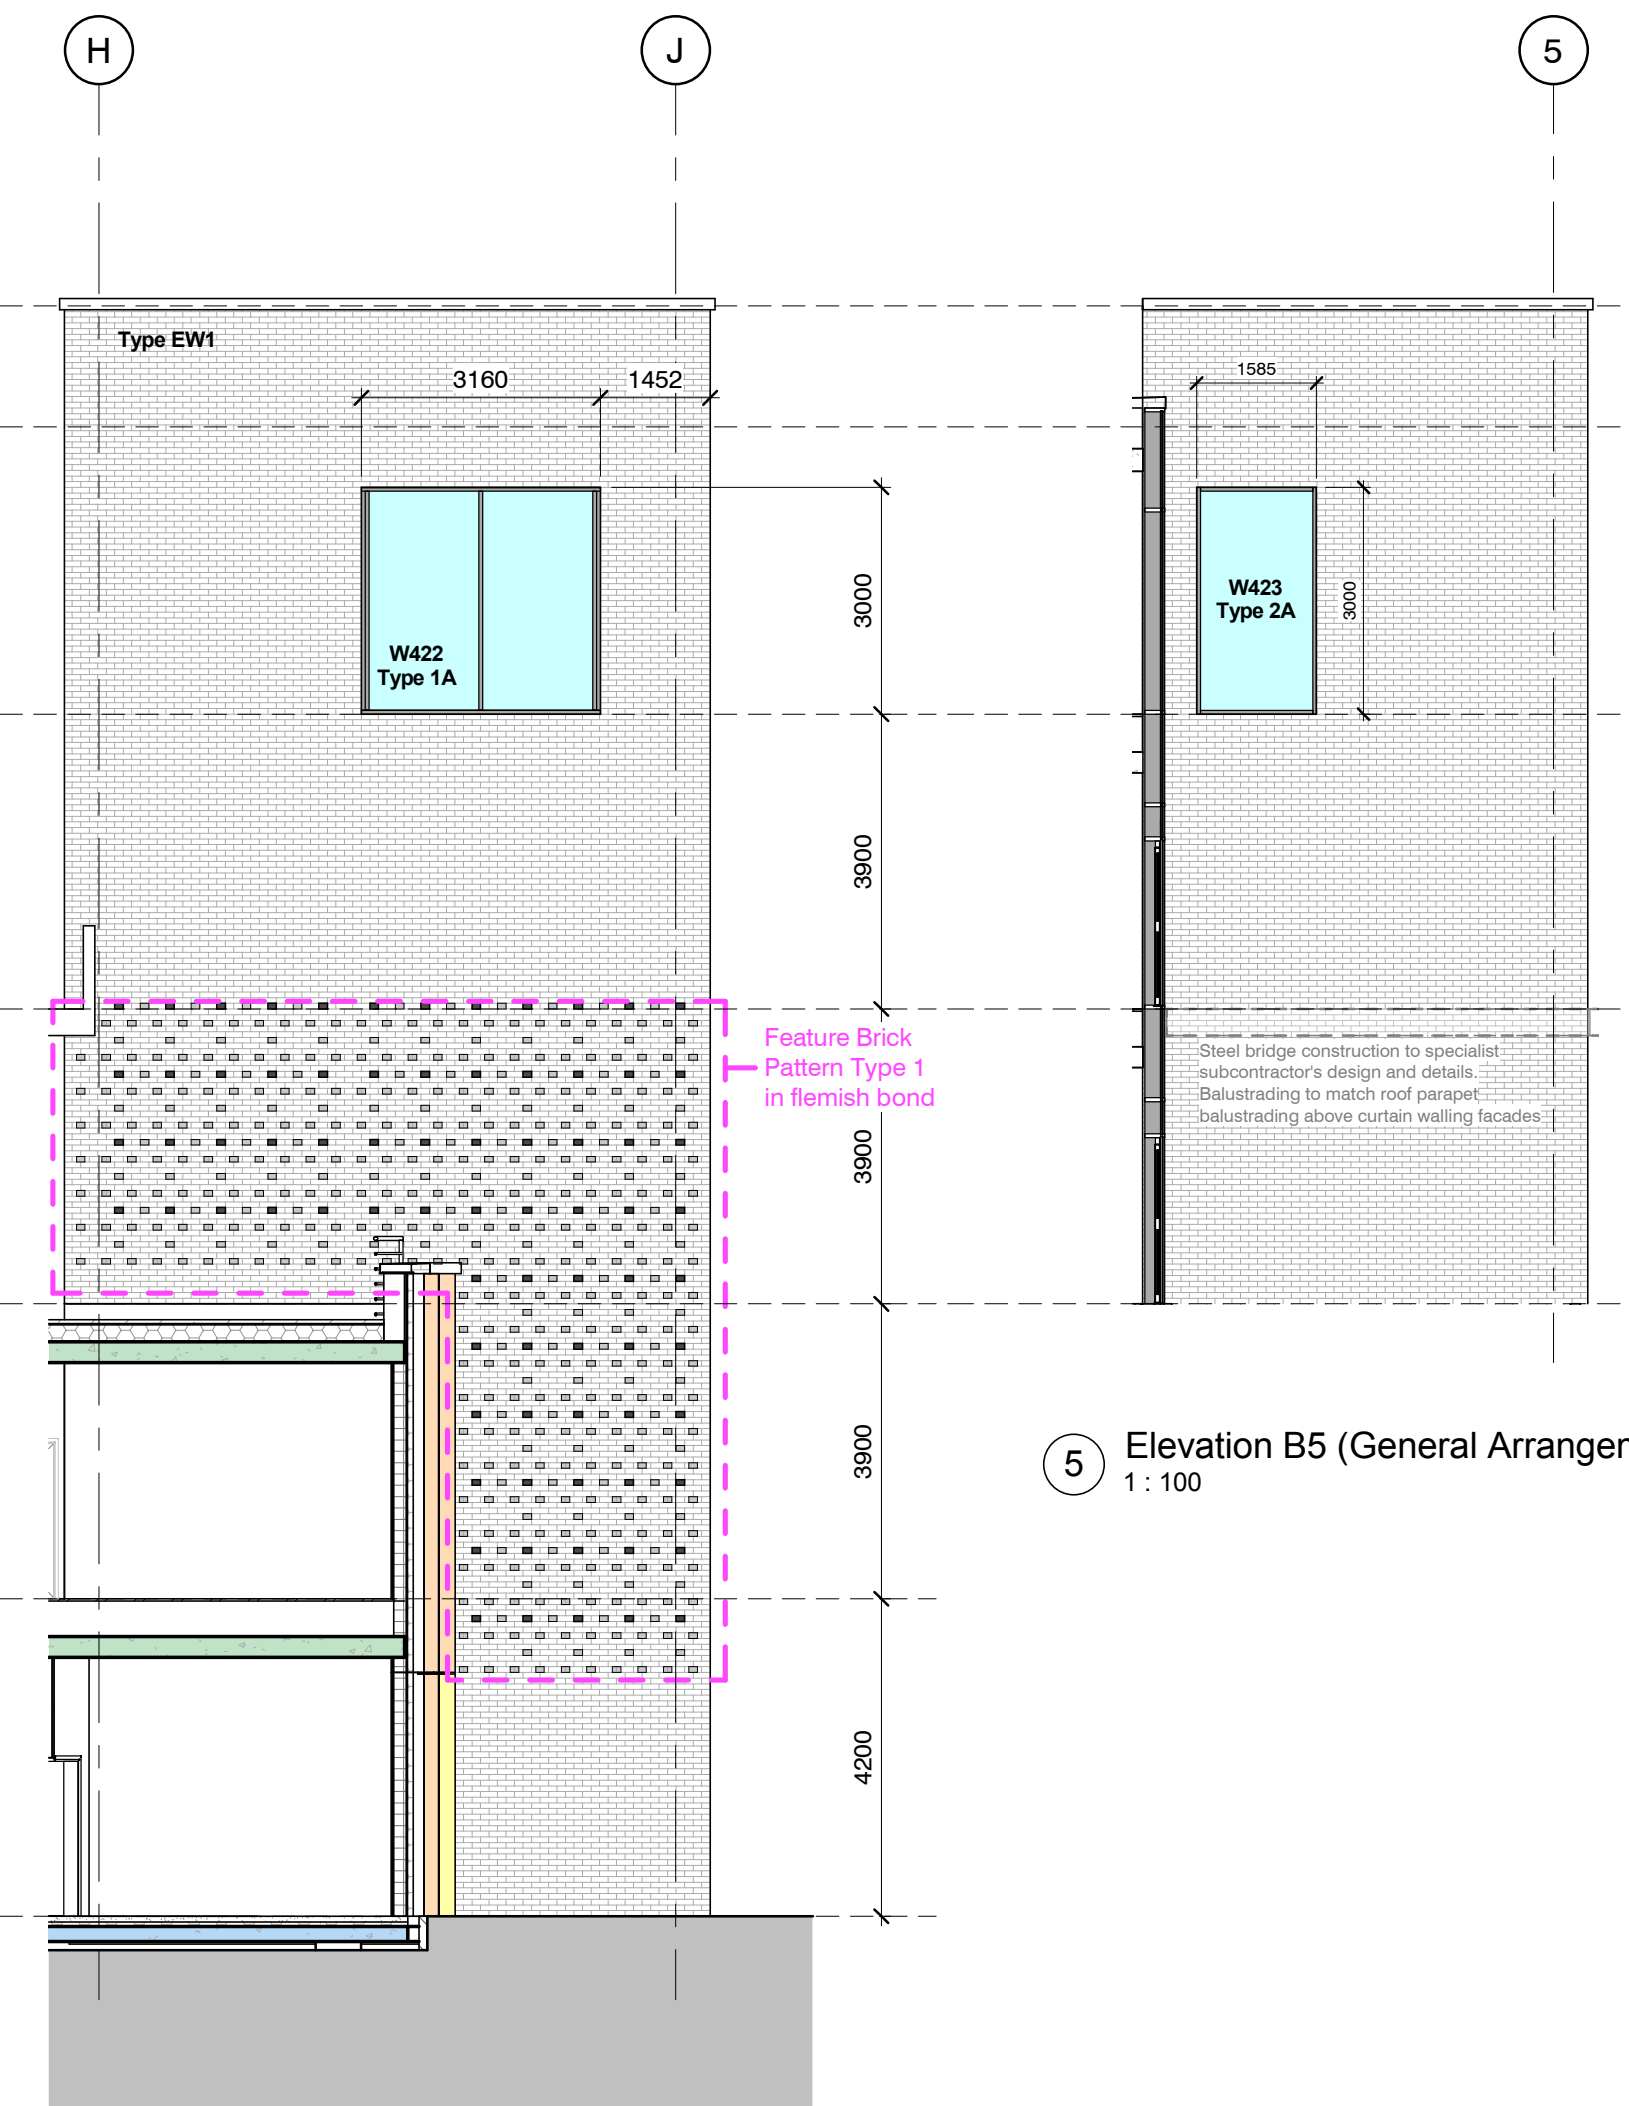

3 Elevation B3 (General Arrangement)
1: 100

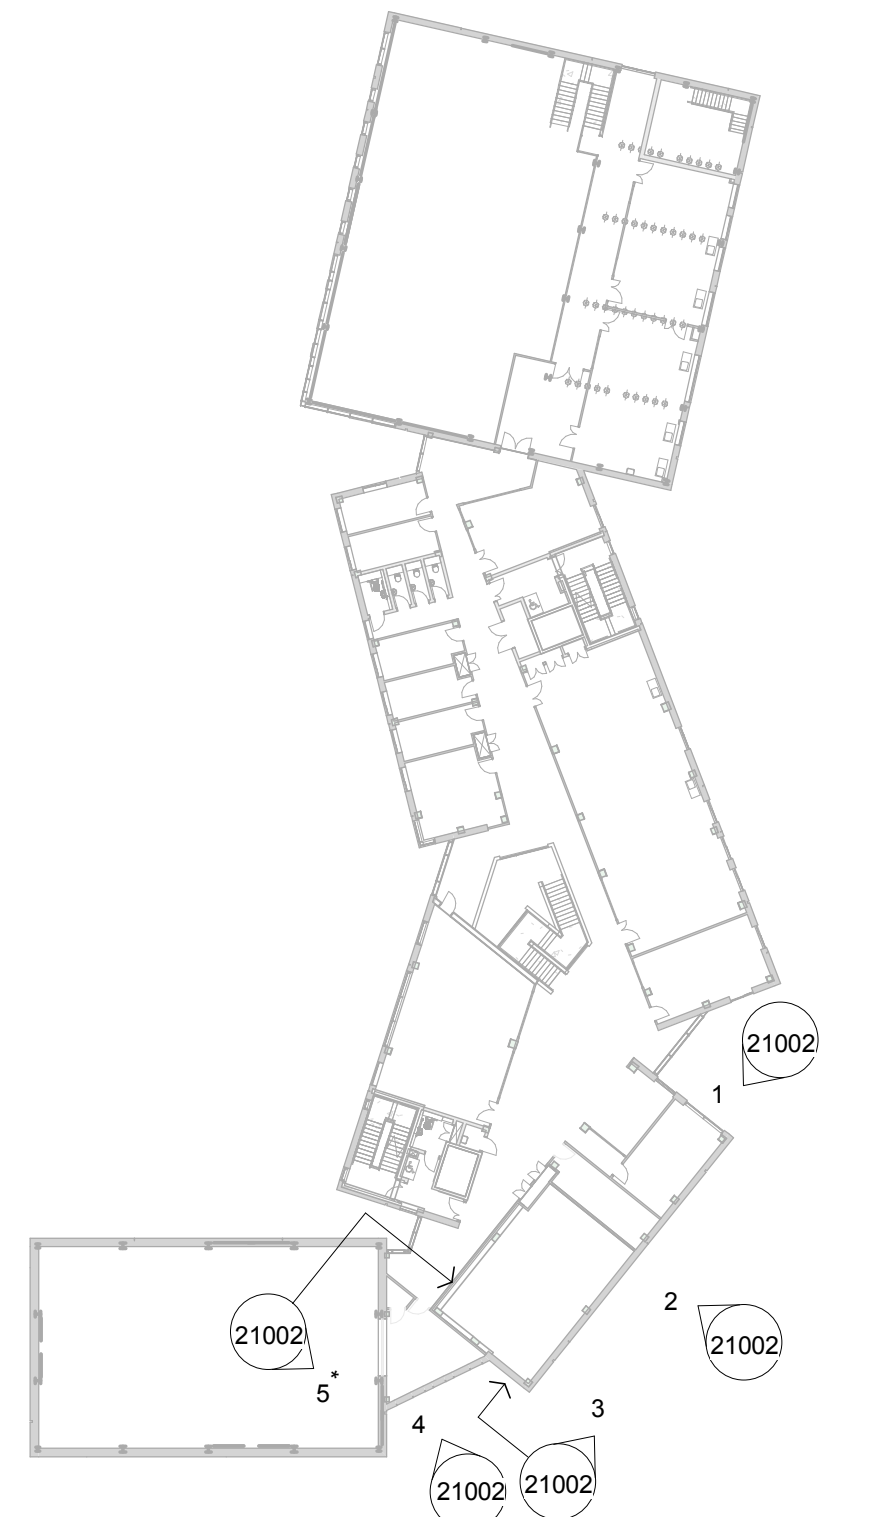

First Floor GA Reference Key
1: 500

5 Elevation B5 (General Arrangement)
1: 100

Indicates Extent of Feature Brickwork
as indicated - refer to drawing 61001

Facing Brick Finished External Wall
Anthracite

Textured Brick Finished External Wall
Anthracite

Traditional Flint Finished External Wall

Cladding Panels / External Door Finish
Gold Anodised Aluminium (*unperforated*)

Cladding Panels
Perforated Gold Anodised Aluminium

Standard Glazing
to Curtain Wall / Windows

Ceramic Coated Glazed Spandrel Panel
to Curtain Walling

Insulated PPC Aluminium Panel
to Curtain Walling

Louvre Panel System
PPC Aluminium

S1	P20	11/08/2016	Plan details added for clarification. GA Elevation views B5, C5, D4 + E5 added for clarification
S1	P18	21/07/2016	Projecting window details, bird / bat boxes added. Feature joints and RWP's annotated
S1	P15	16/07/2016	Opening lights added to windows; furniture indicated on layout plans
S1	P11	21/06/2016	Fire strategy plans generated
S1	P8	20/05/2016	Curtain walling and door information added

STATUS	REV	DATE	DESCRIPTION
PROJECT TEAM			



CONSULTANT

STRIDE TREGLOWN

© Stride Treglow Limited 2015

CLIENT NAME

University of Chichester

PROJECT

Engineering and Digital Technology Park
University of Chichester
Bognor Regis Campus
Felpham Way
PO22 8QT

DRAWING TITLE

External General Arrangement Elevations -
Sheet 2

SUITABILITY STATUS

S1 Co-ordination

PROJECT | ORIGINATOR | ZONE | LEVEL | TYPE | ROLE | CLASS | NUMBER

B38-STL-00-ZZ-DR-A-ZZZZ-21002

As

indicated @ A1

REVISION

P20