



Legend

- Site Boundary
- Conservation Area Boundary
- Existing Mature Trees with Root Protection Area
- Proposed Hard Surface
- Proposed Raised Boardwalk
- Existing Levels Retained
- Proposed Levels - Hard Landscape
- Proposed Levels - Soft Landscape
- Proposed Levels - Indicative Contour Lines

NOTES
For drainage, carriageway and retaining structure details refer to Engineers Details and Specification.

Rev	Description	Date	Initials
01	Tender Issue	29.07.16	SL
00	Draft Issue	30.06.16	SL

Lizard Landscape Design
Lizard Landscape Design
34 South Street
Tarring
Worthing
West Sussex
BN14 7JH
Tel: 01903 216033
Email: lizardlandscape@btconnect.com


Project title
Tech Park
University of Chichester, Bognor Regis

Drawing title
Hard and Soft Landscape Levels

Scale: 1:200@A0
Drawn: SL
Approved: Approved

Date: 30.06.16

Revision: 01

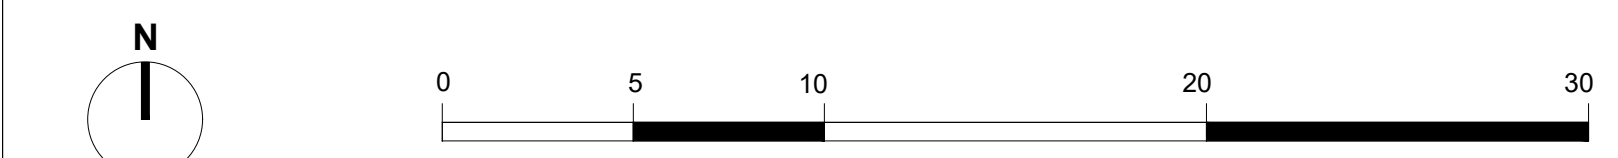

Tech Park, University of Chichester
Hard and Soft Landscape Levels