


Notes

1. Do not scale from this drawing, except for planning purposes. Use figured dimensions only
2. All dimensions must be checked on site prior to commencement of work.
3. Where applicable this drawing is to be read in conjunction with other consultants' drawings.
4. O.S. Licence AR 177474.
5. This drawing is the copyright of Martin Critchell Architects

ARUN DISTRICT COUNCIL			
No.	BR	217	07
Received			
12.7.07			

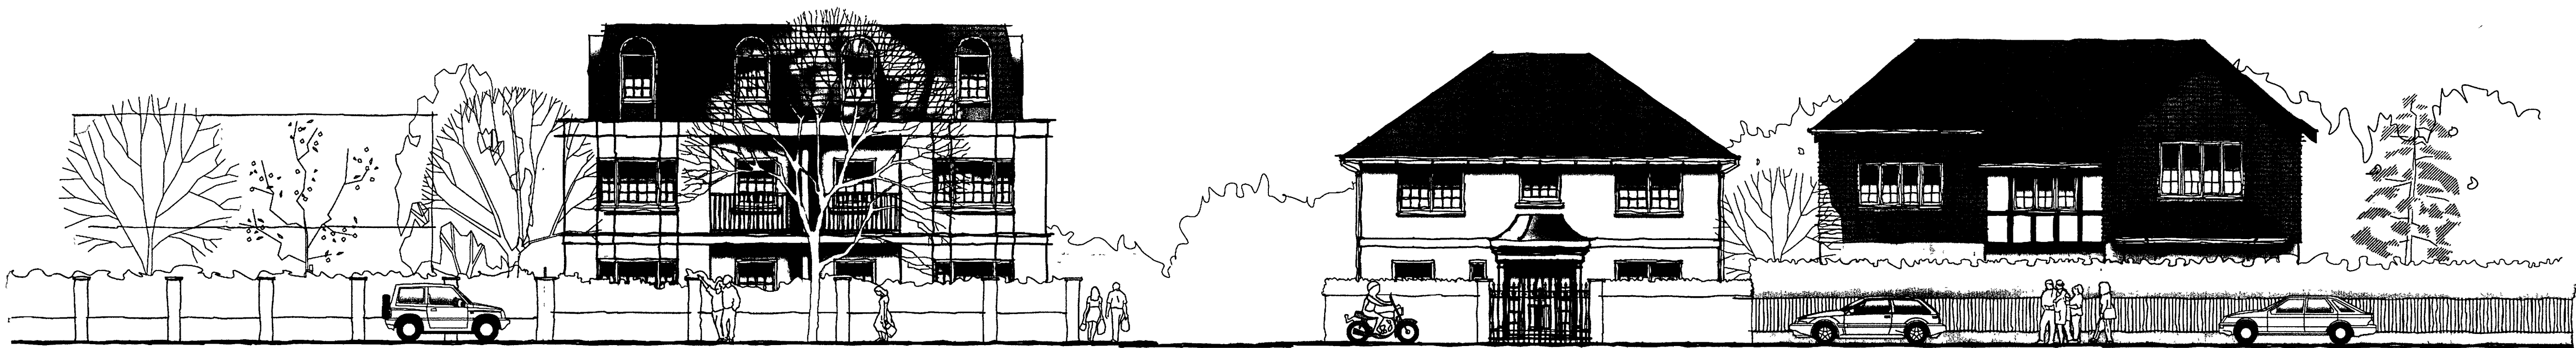

Victoria Drive

Rev	Date	Amendment	Checked

Town Planners
&
Architects



MARTIN
CRITCHELL
ARCHITECTS

Metro House ■ Northgate ■ Chichester ■ West Sussex ■ PO19 1BE
tel 01243 531036 fax 01243 782917 e-mail info@mcarchitects.co.uk web www.martincritchell-architects.co.uk

For Counterpoint Properties Ltd		
Project Redevelopment of 55 & 57 Victoria Drive Bognor Regis West Sussex		
Drawing Street Scene	Scale 1:100	
Date 29.06.2007	Drawn AF	Checked
Job number 07.032	Drawing number 06	Revision A