
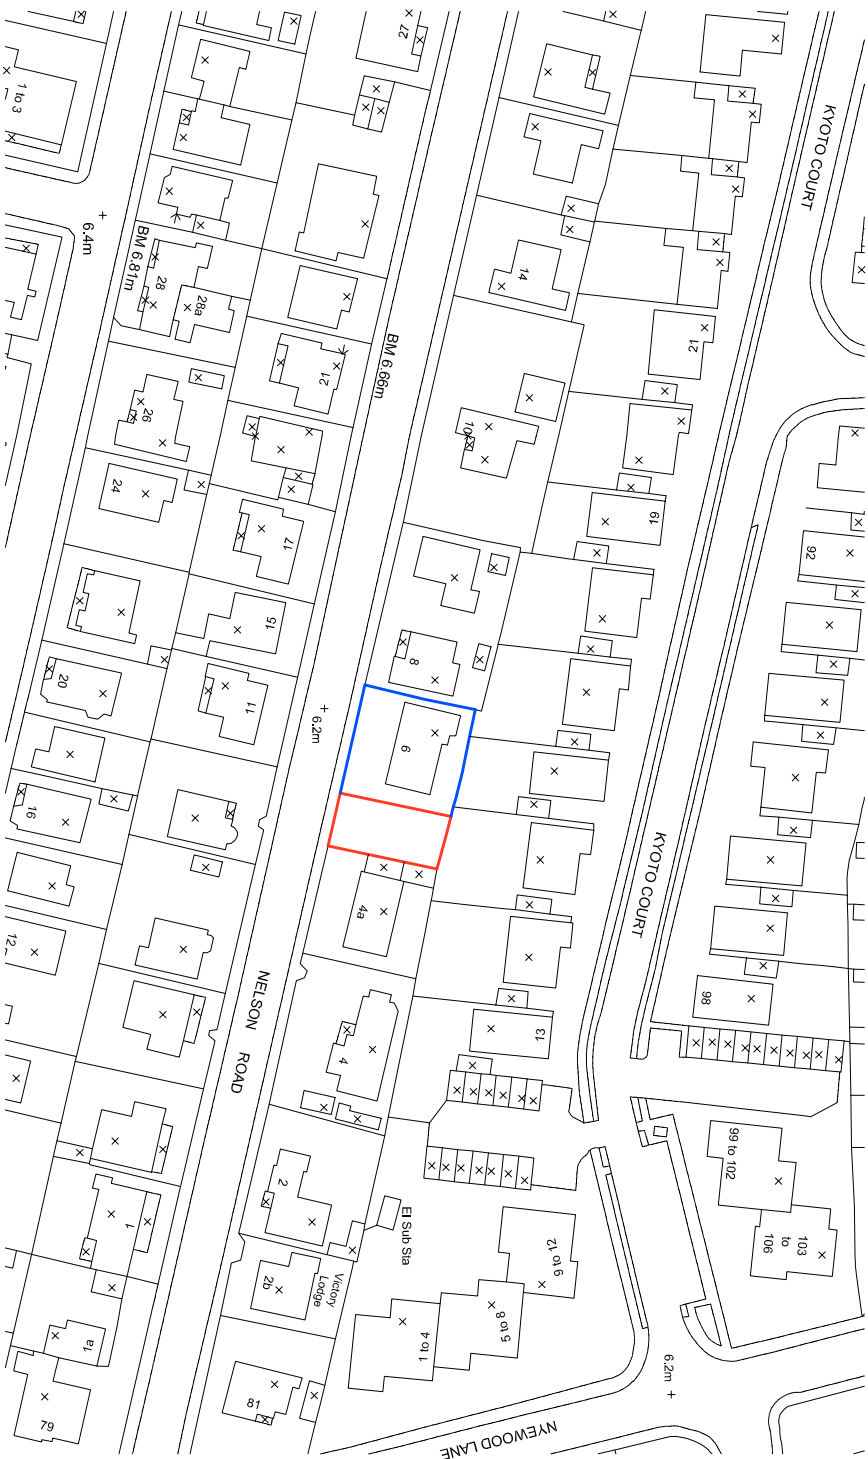


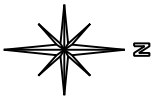

© Crown Copyright 2007. All rights reserved. Licence number 100020449

LOCATION PLAN 1/1250

SUSSEX BUILDING CONSULTANCY LIMITED	
6 NELSON ROAD, BOGNOR REGIS, WEST SUSSEX.	
REVISIONS - A	DATE - 01/09/2009
SBCL	
1 COURDELYS BERSTED STREET BOGNOR REGIS PO22 9QE TEL/FAX - (01243) 861379	