



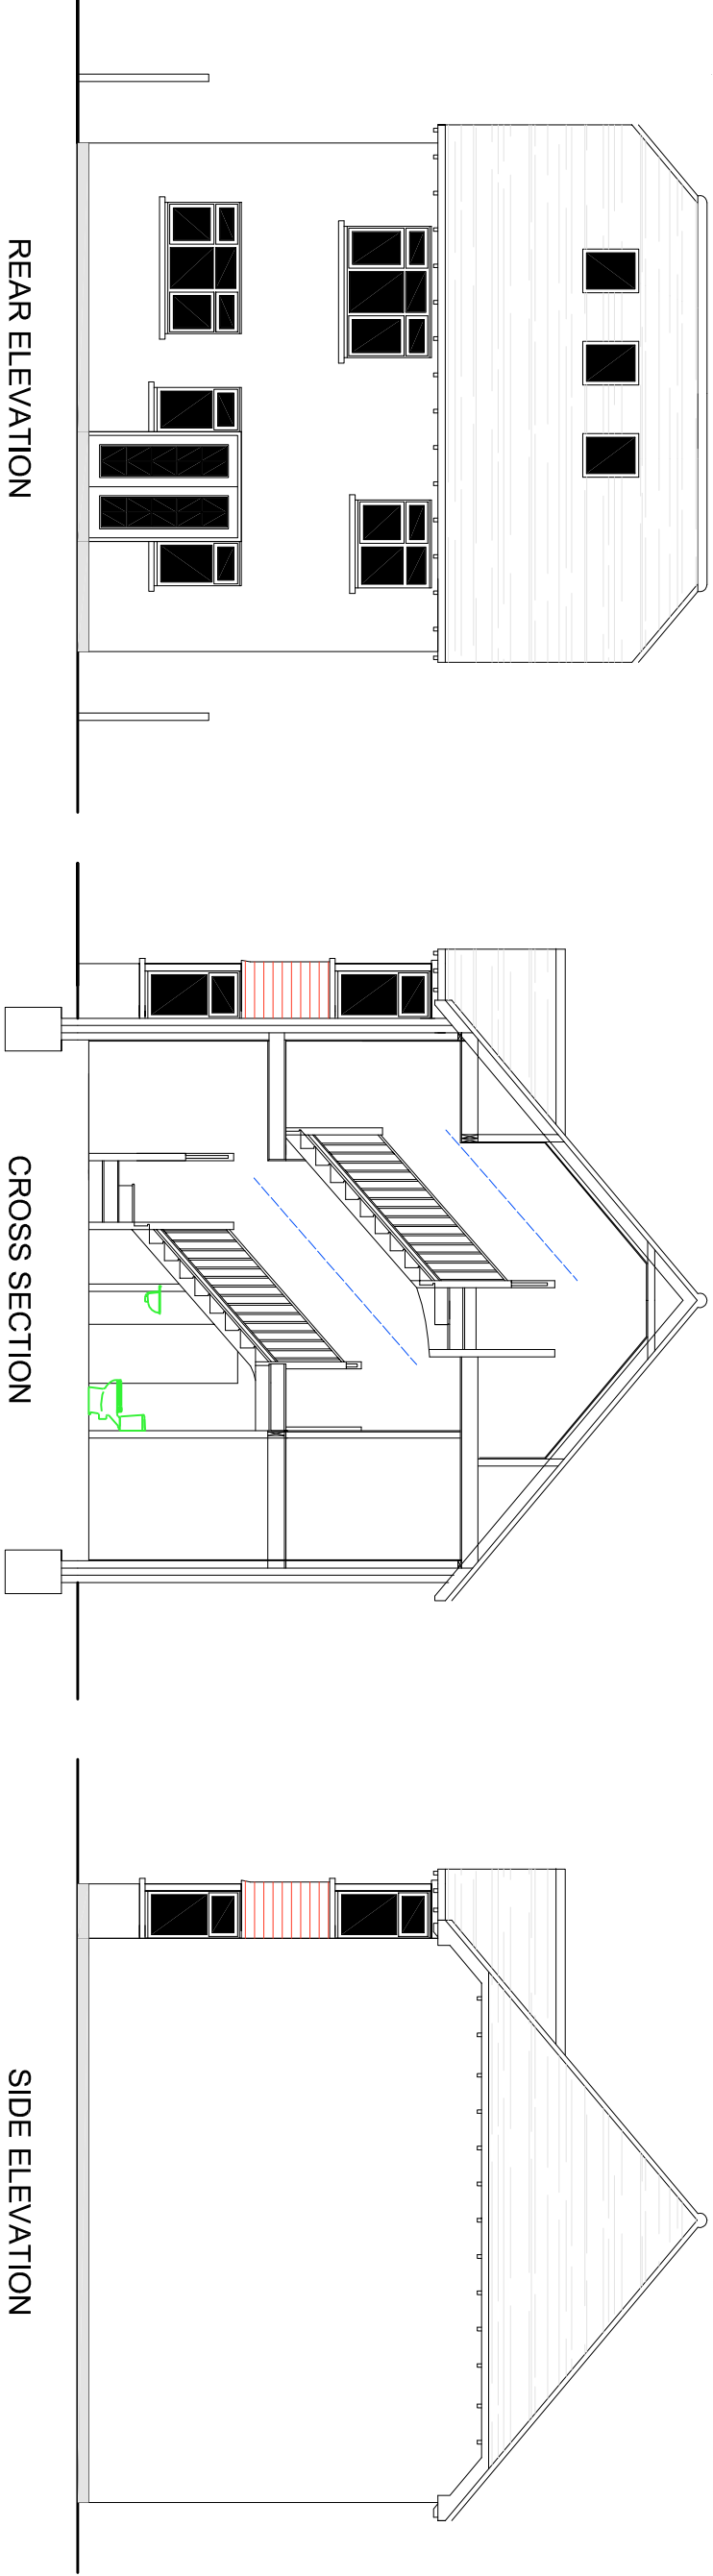

REAR ELEVATION

CROSS SECTION

SIDE ELEVATION

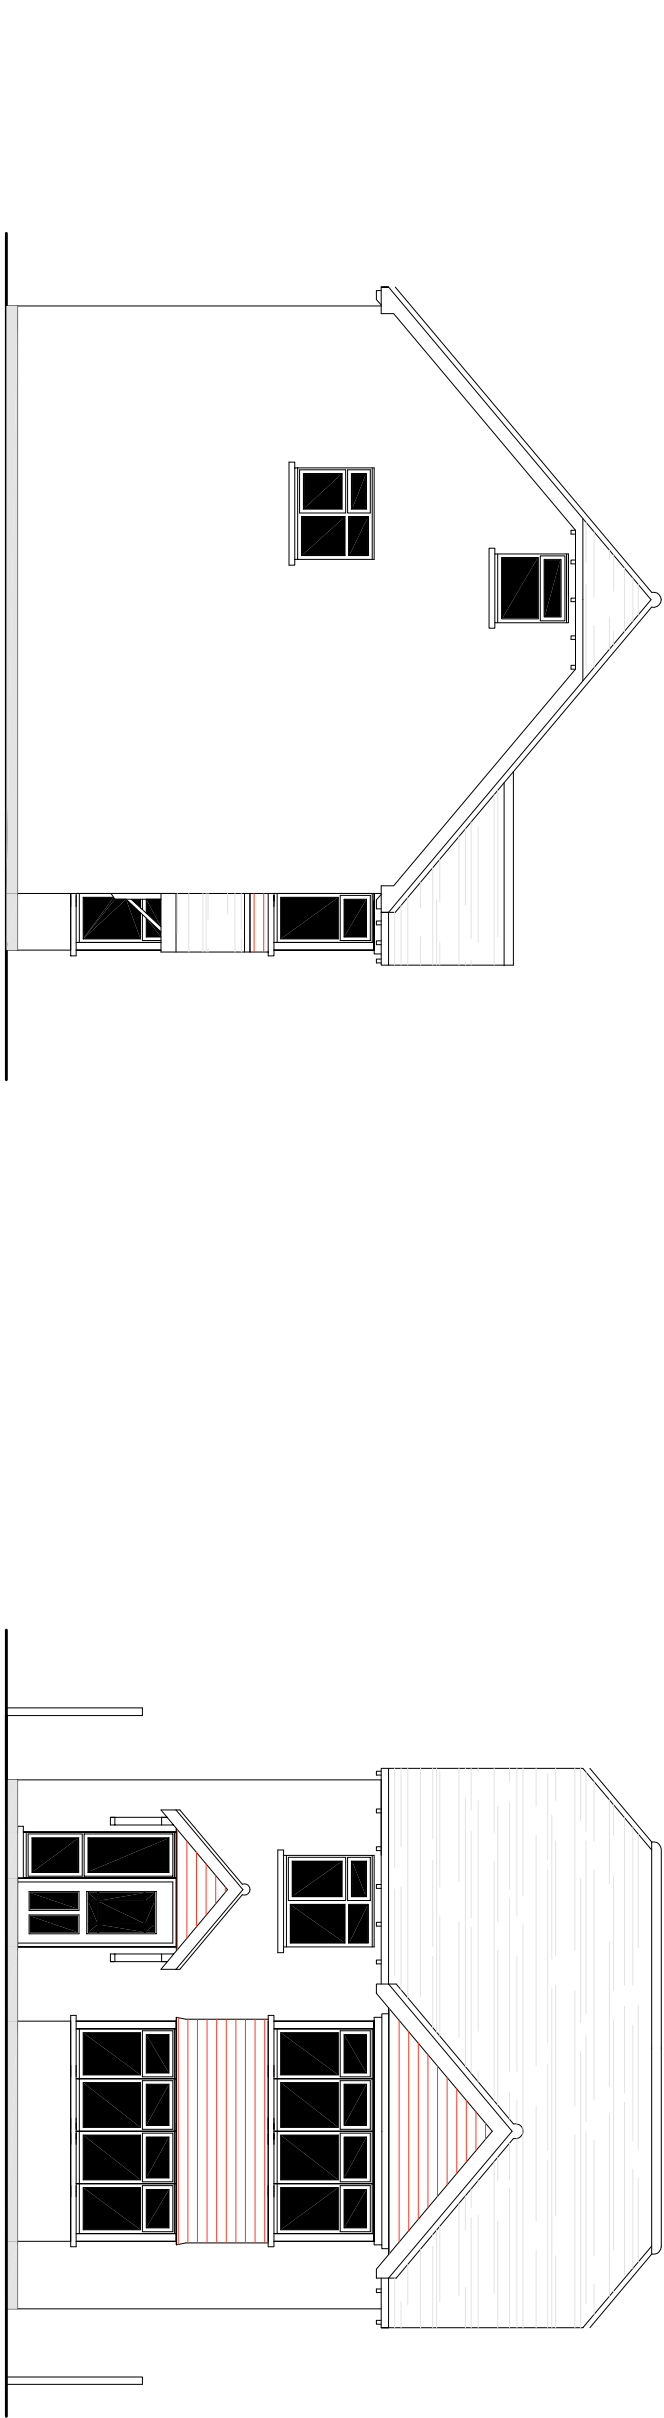


SIDE ELEVATION

FRONT ELEVATION

- NOTES
- ROOF - Plain concrete tiles to pitched roof to planning approval.
 - WALLS - Painted pebble dash render with tile hung gable walls to match.
 - WINDOWS - White framed PVC double glazed units to match existing.
 - DOORS - Wooden front doors, White framed PVC double glazed french windows.

PROPOSED DETACHED DWELLING ELEVATIONS

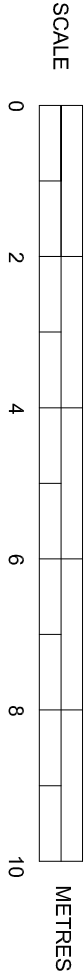

SUSSEX BUILDING CONSULTANCY LIMITED	SBCL
PROJECT - 6 NELSON ROAD, BOGNOR REGIS, WEST SUSSEX.	1 COURBEYS BRESTER STREET BOGNOR REGIS PO22 5AE TEL/FAX - (01243) 861379
SCALE - 1/100 REV - B DATE - 01/09/2009	