



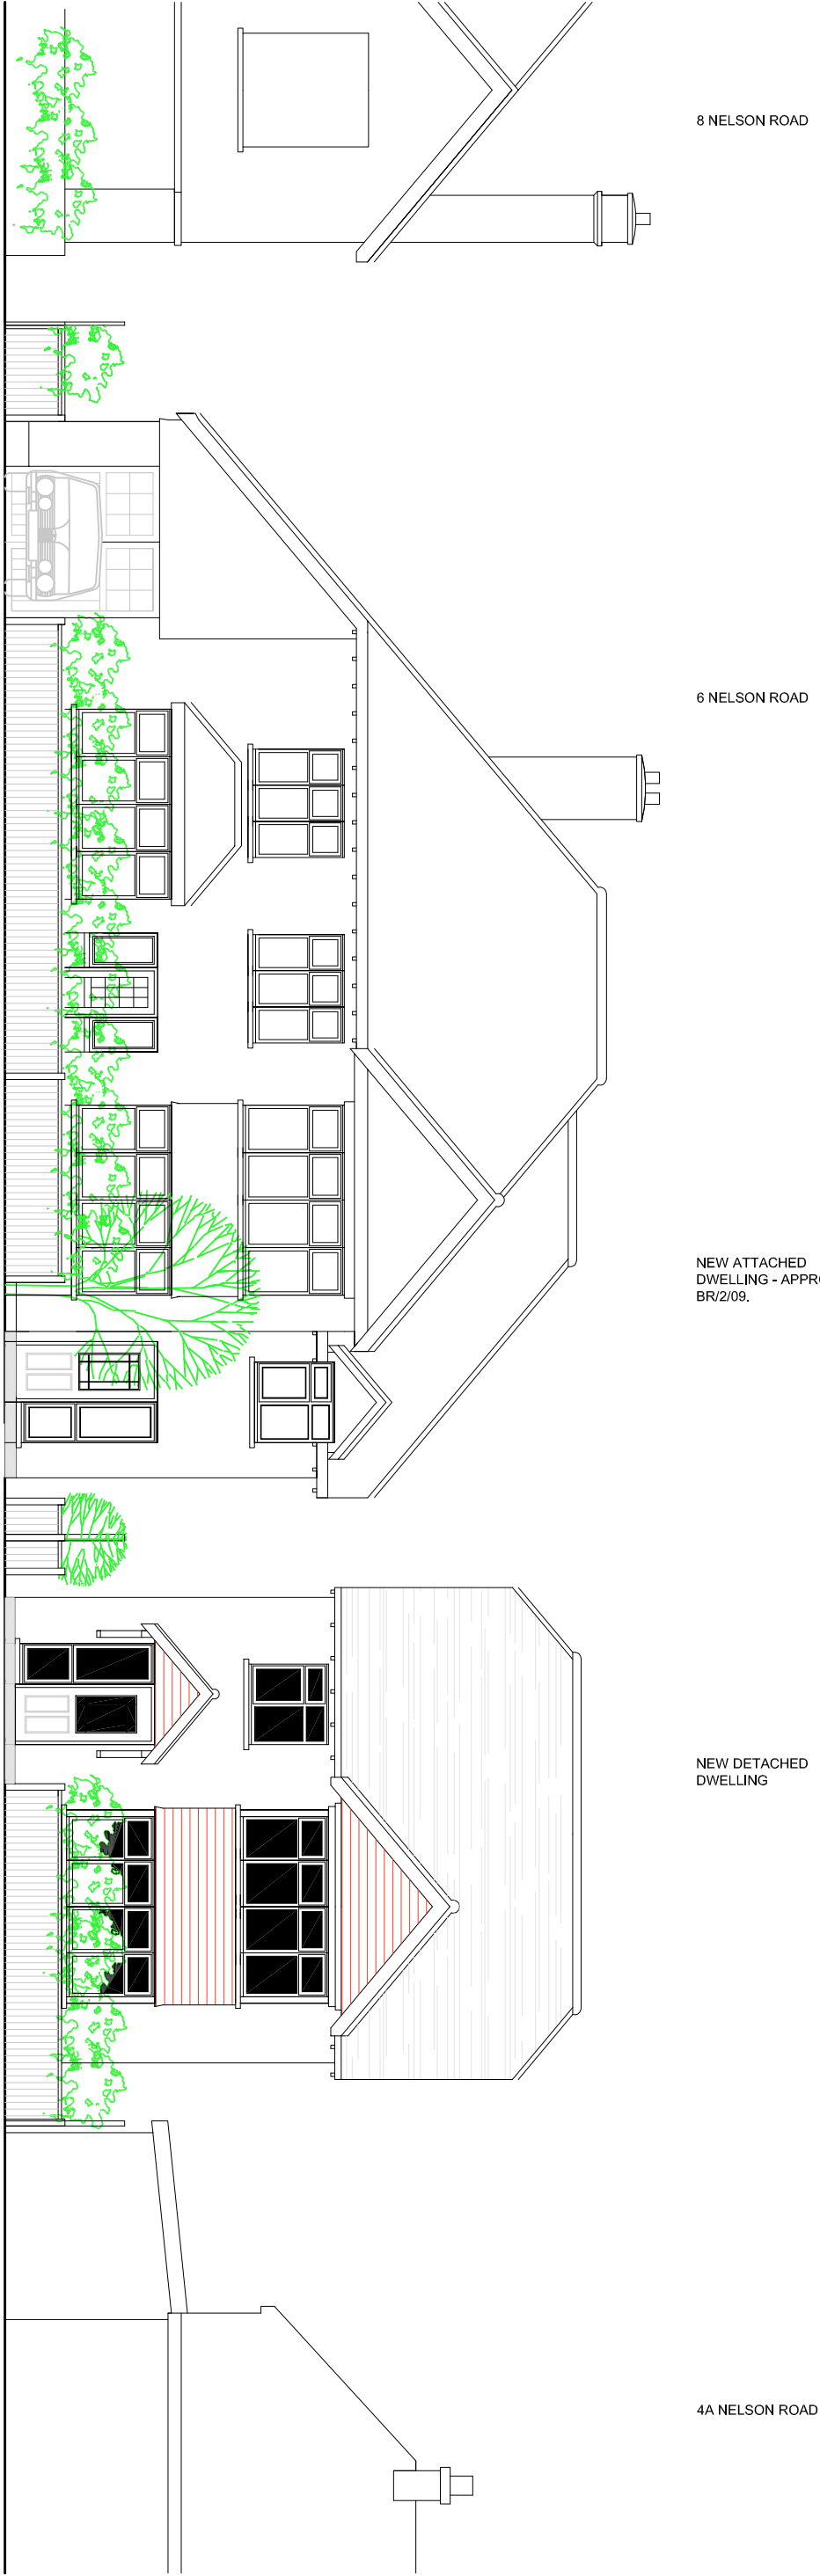

PROPOSED STREETSCENE ELEVATION

NOTES

- ROOF - Interlocking concrete tiles to pitched roof.
- WALLS - Painted pebble dash render with tile hung gable walls to match.
- WINDOWS - White framed PVC double glazed units to match existing.
- DOORS - Wooden front doors. White framed PVC double glazed French windows.

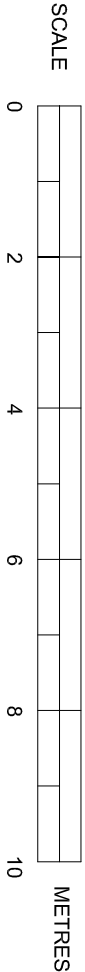

SUSSEX BUILDING CONSULTANCY LIMITED	SBCL
PROJECT - 6 NELSON ROAD, BOGNOR REGIS, WEST SUSSEX.	
SCALE - 1/100 REV - DATE - 19/08/2009	
1 CONGREVE, BERRIED STREET BOGNOR REGIS PO22 9QE TEL/FAX - (01243) 861979	