



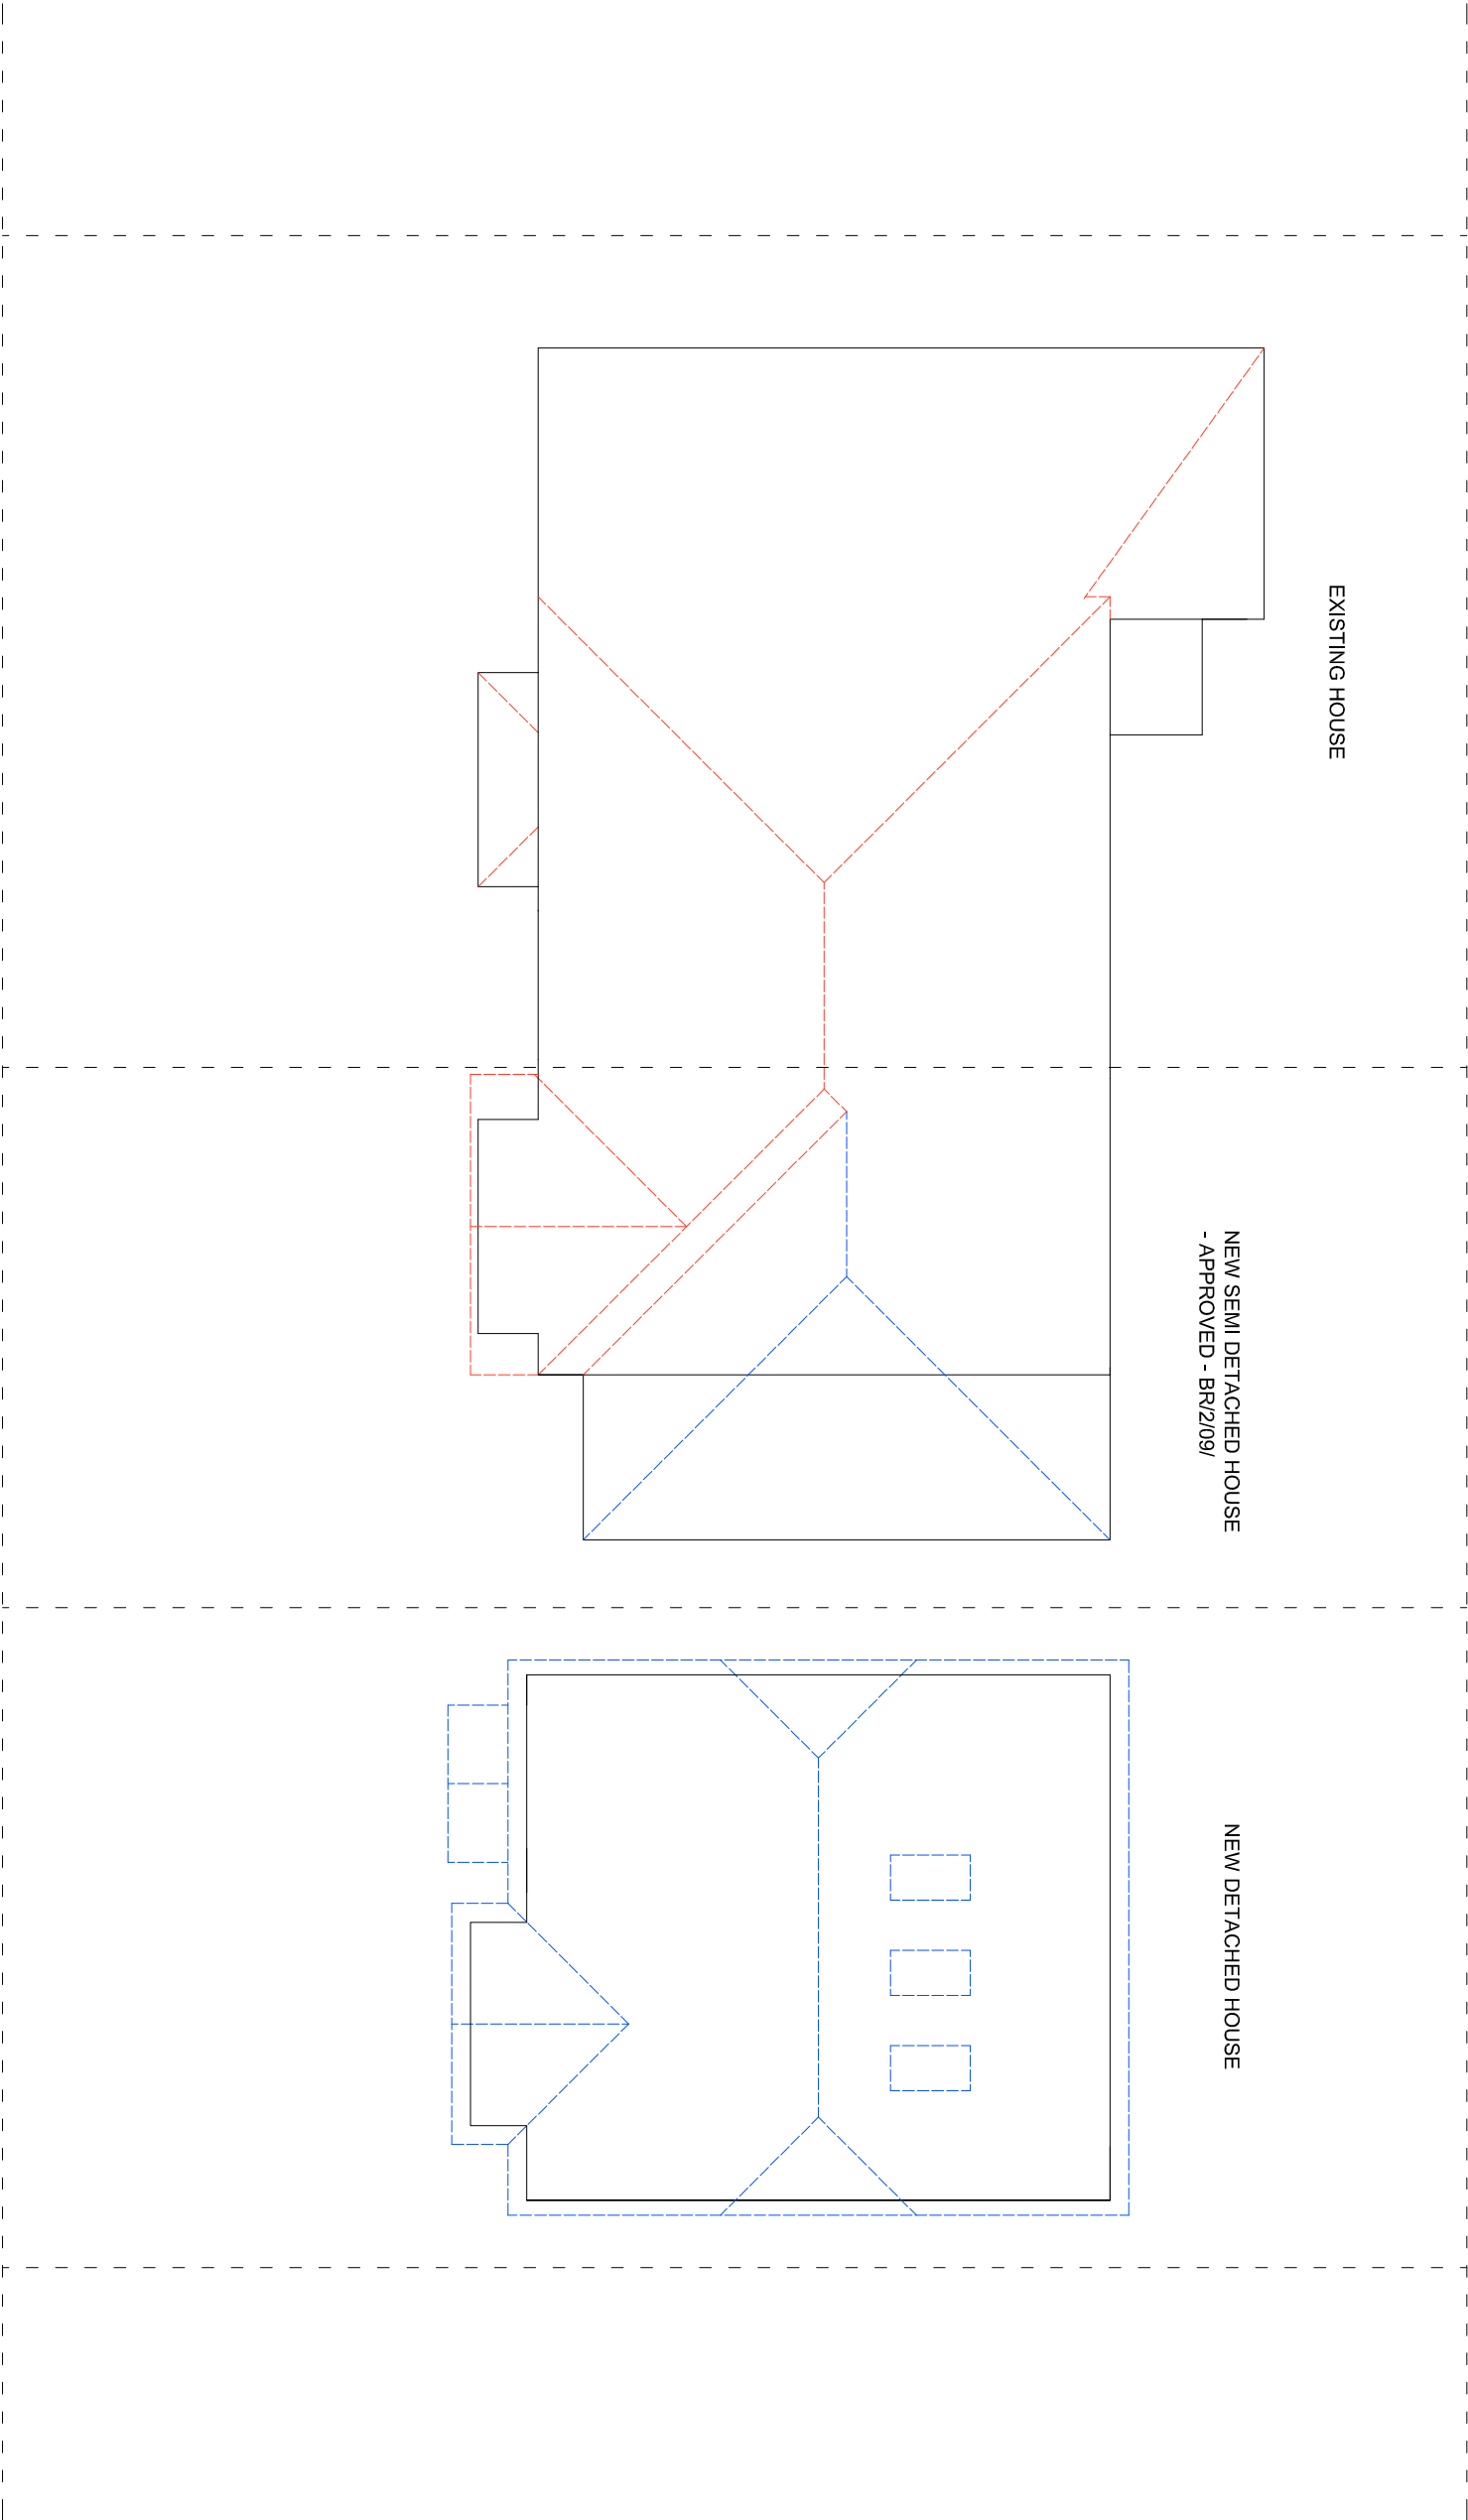

PROPOSED ROOF PLAN

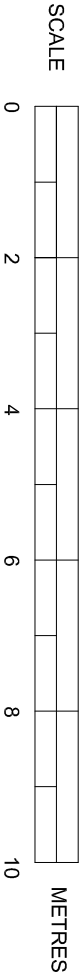

SUSSEX BUILDING CONSULTANCY LIMITED	SBCL
PROJECT - 6 NELSON ROAD, BOGNOR REGIS, WEST SUSSEX.	1 COURSEWAYS BRISTOL STREET BOGNOR REGIS PO22 8DE TEL/FAX - (01243) 861379
SCALE - 1/100 REV - C DATE - 01/09/2009	