



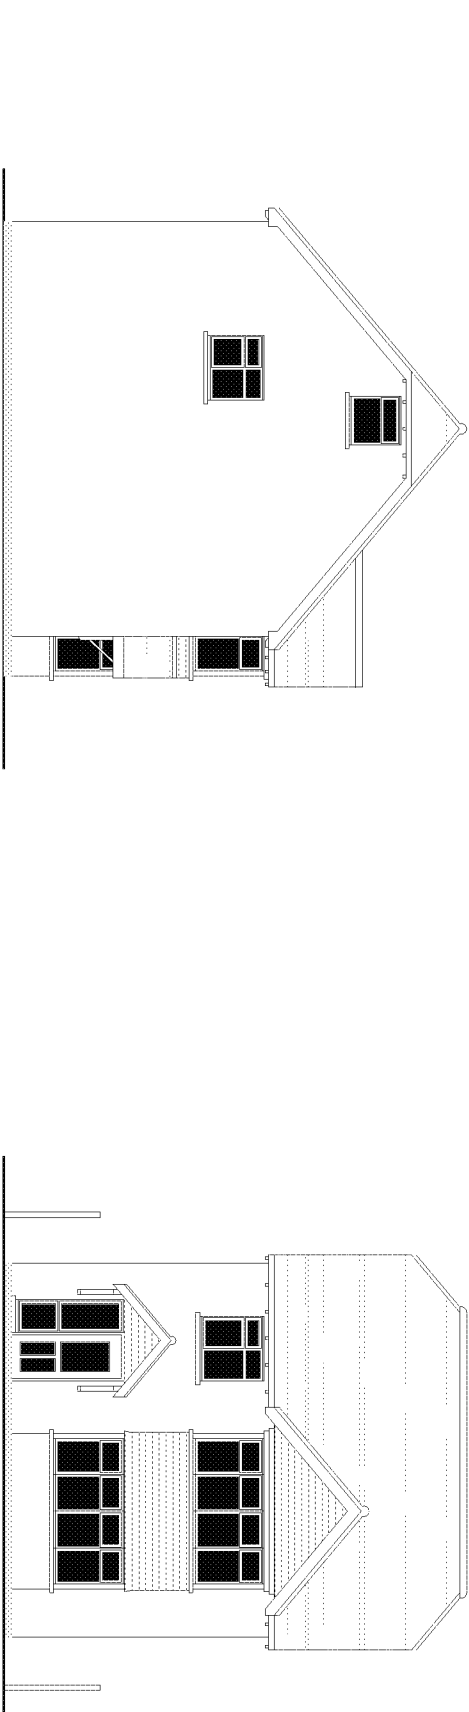

NOTES

- ROOF - Plain concrete tiles to pitched roof to planning approval.
- WALLS - Painted pebble dash render with tile hung gable walls to match.
- WINDOWS - White framed PVC double glazed units to match existing.
- DOORS - Wooden front doors, White framed PVC double glazed french windows.

SCALE

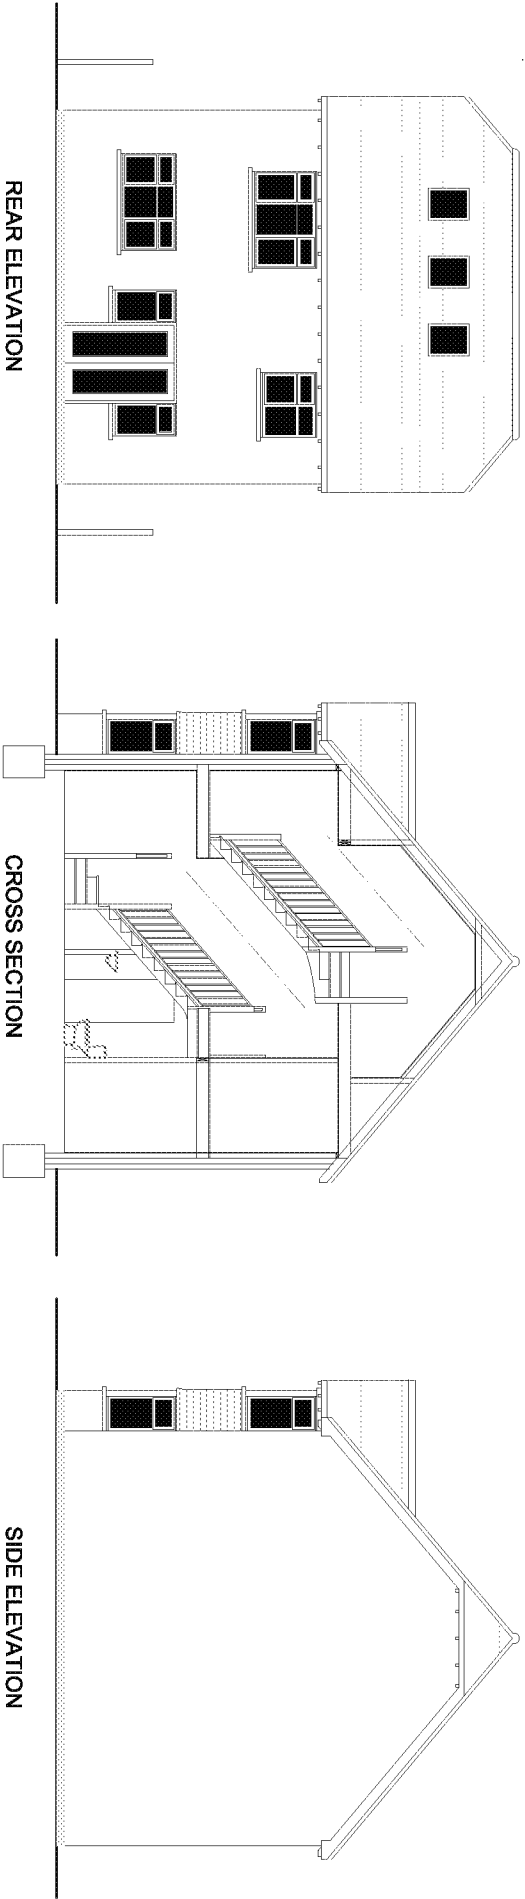

PROPOSED DETACHED DWELLING ELEVATIONS

SUSSEX BUILDING CONSULTANCY LIMITED		SBCL
PROJECT - 6 NELSON ROAD BOGNOR REGIS, WEST SUSSEX.		1. DRAWING 2. DESIGN 3. CONSTRUCTION
SCALE - 1/100 REV - C DATE - 07/09/2009		TELEPHONE - 01243 881299