



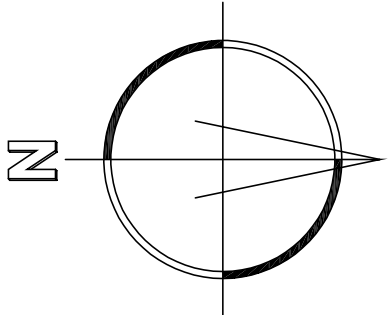

LEGEND









- ITEMS CLOUDED WITH A DASHED LINE ARE TO BE CONFIRMED. ARE SUBJECT TO DETAILED DESIGN OR CAN BE EXPECTED TO CHANGE.
- REVISION CLOUD HIGHLIGHTING ITEMS CHANGED SINCE PREVIOUS ISSUE OF DRAWING.

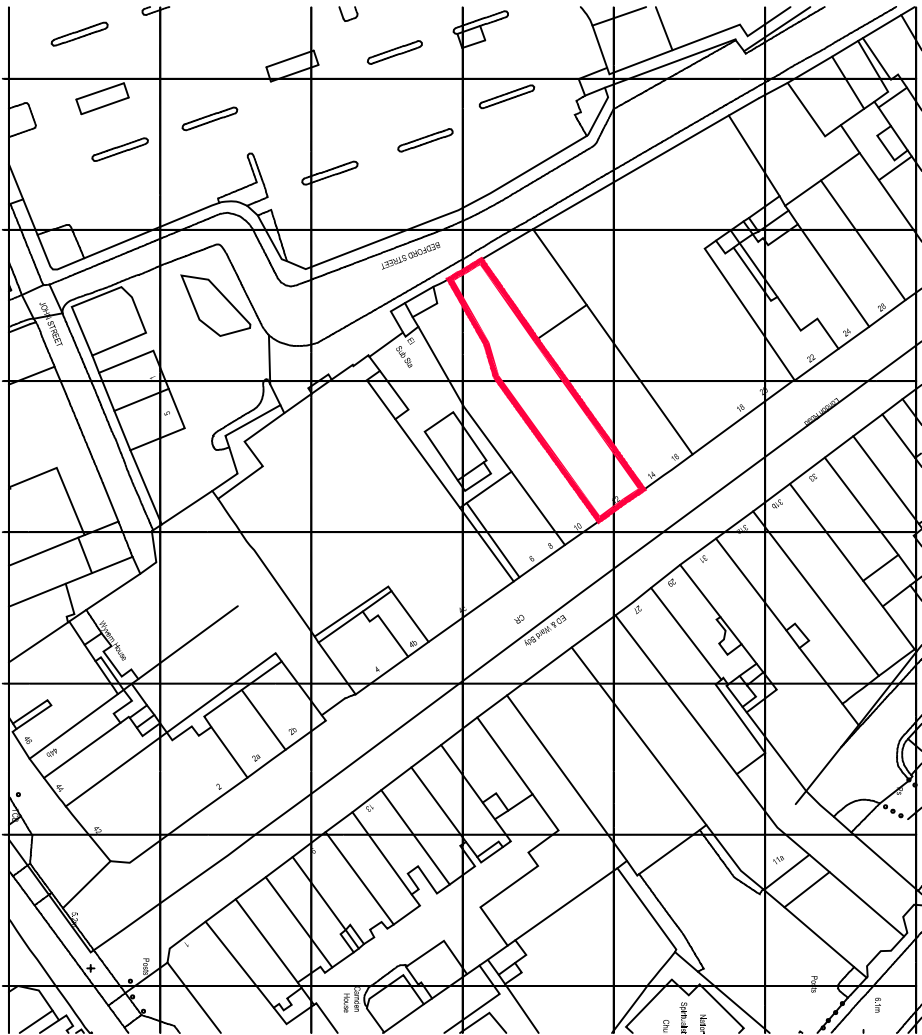

LOCATION PLAN SCALE 1:1250



BLOCK PLAN SCALE 1:500

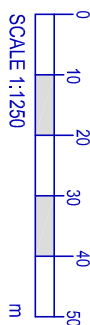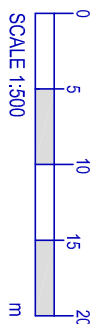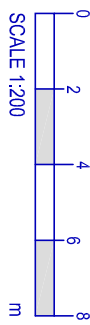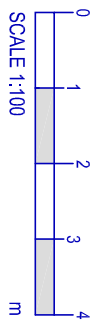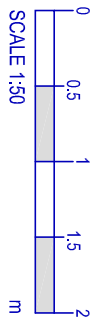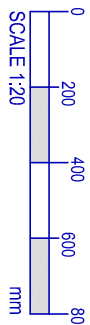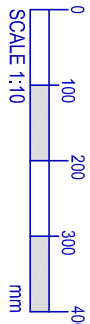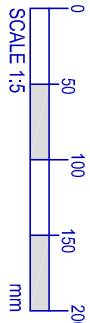

 SIMPSON HILDER ASSOCIATES LIMITED 67a High Street Lyndhurst Hampshire SO43 7BE T: 023 80 283798 F: 023 80 283688 E: sha@simpsonhilder.co.uk www.simpsonhilder.co.uk			
BLOCK AND LOCATION PLAN			
DRAWING STATUS: PRELIMINARY			
12 LONDON ROAD BOGNOR REGIS PO21 1PY PRELIMINARY ONLY			
DATE: JUNE 2017	DRAWN BY: DAH	DATE CHECKED:	
SCALE @ A2: 1:500 AND 1:1250	CHECKED:	DRAWING NO: 110	REVISION
JOB NO: 8235			