
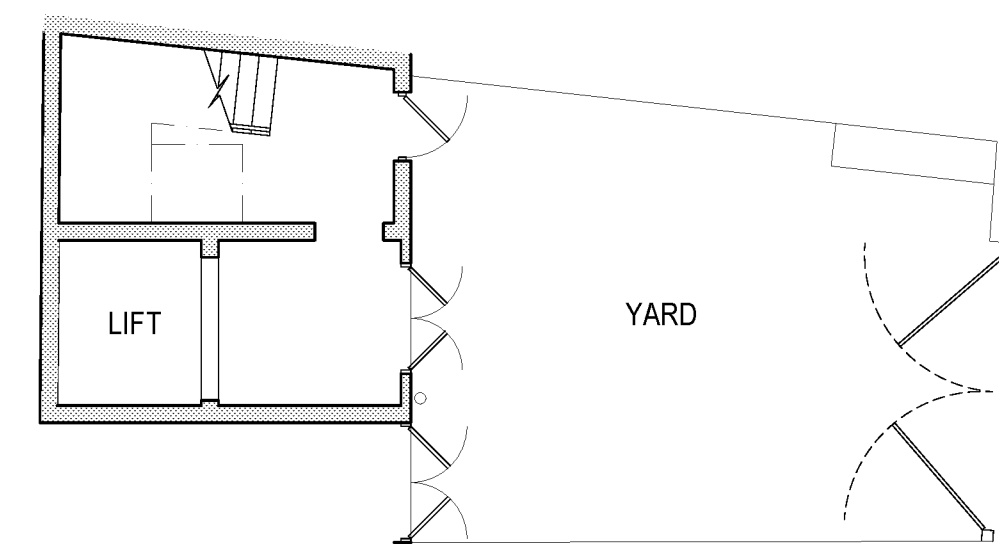
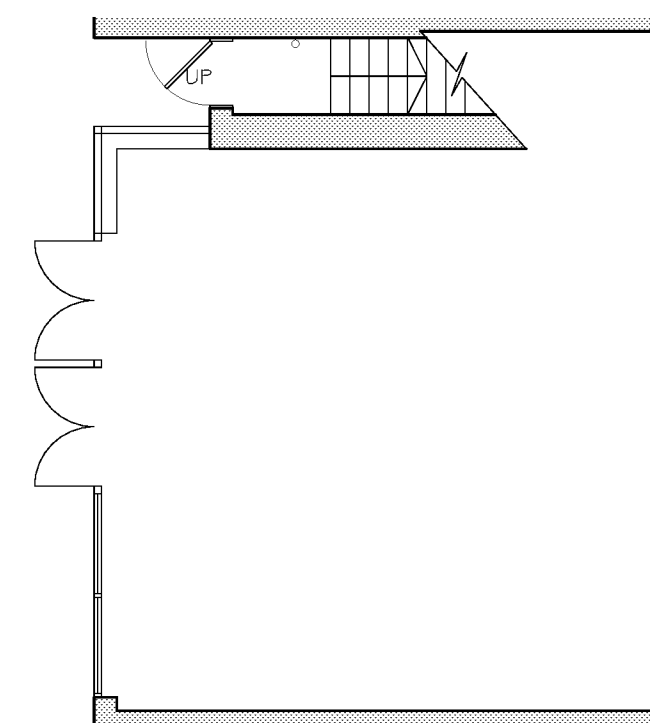
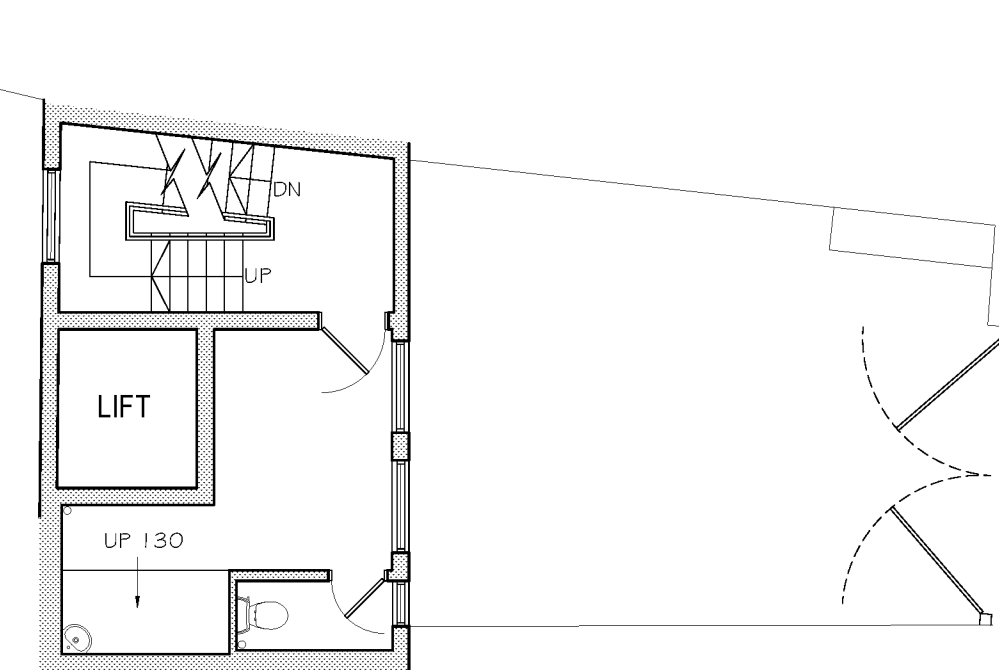
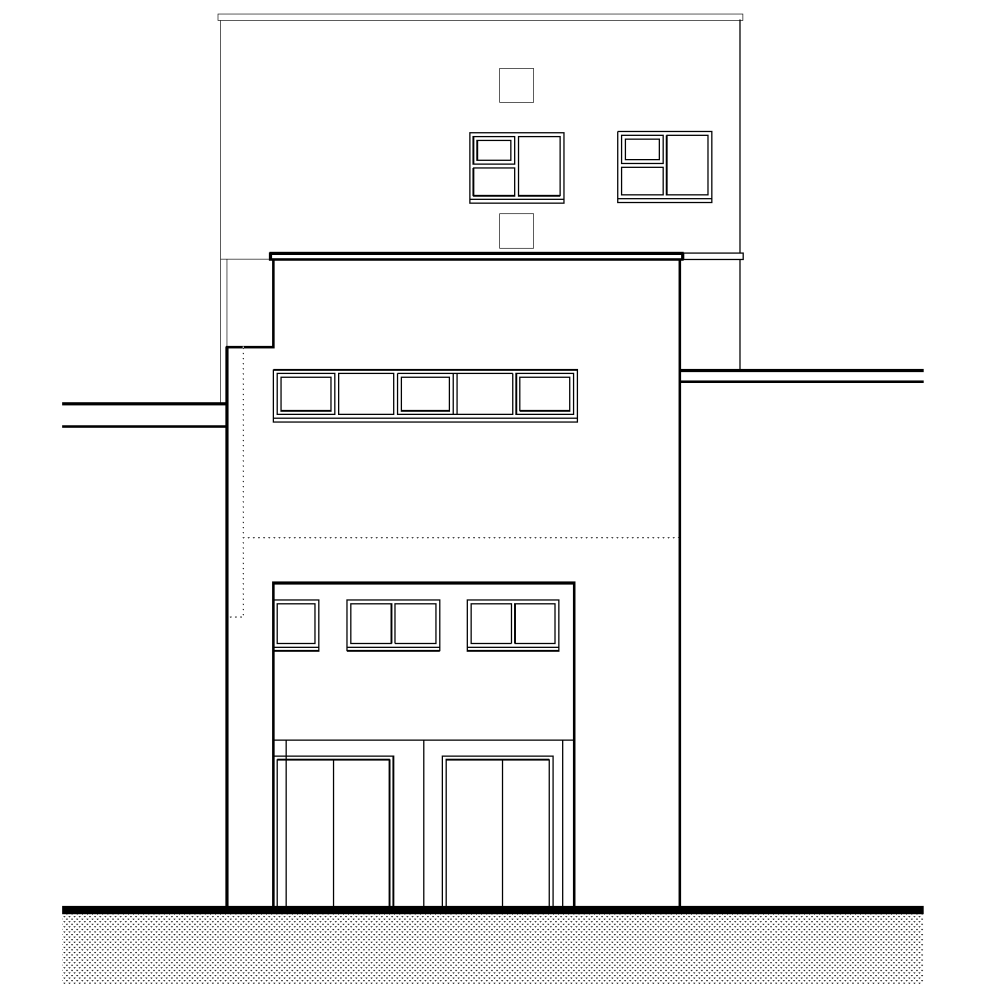
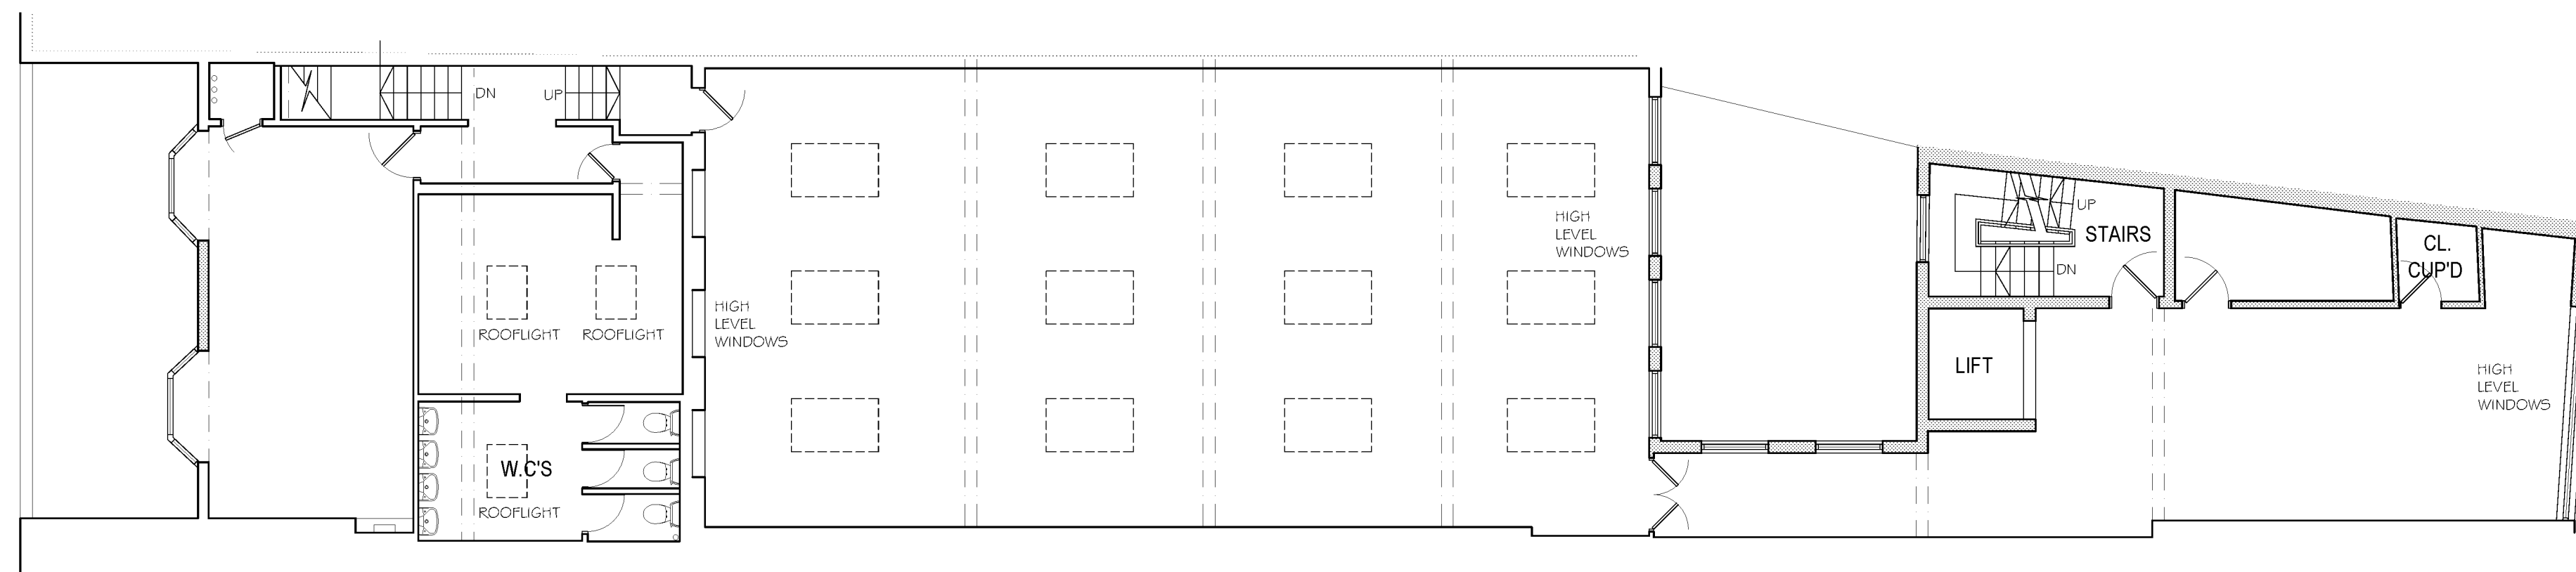


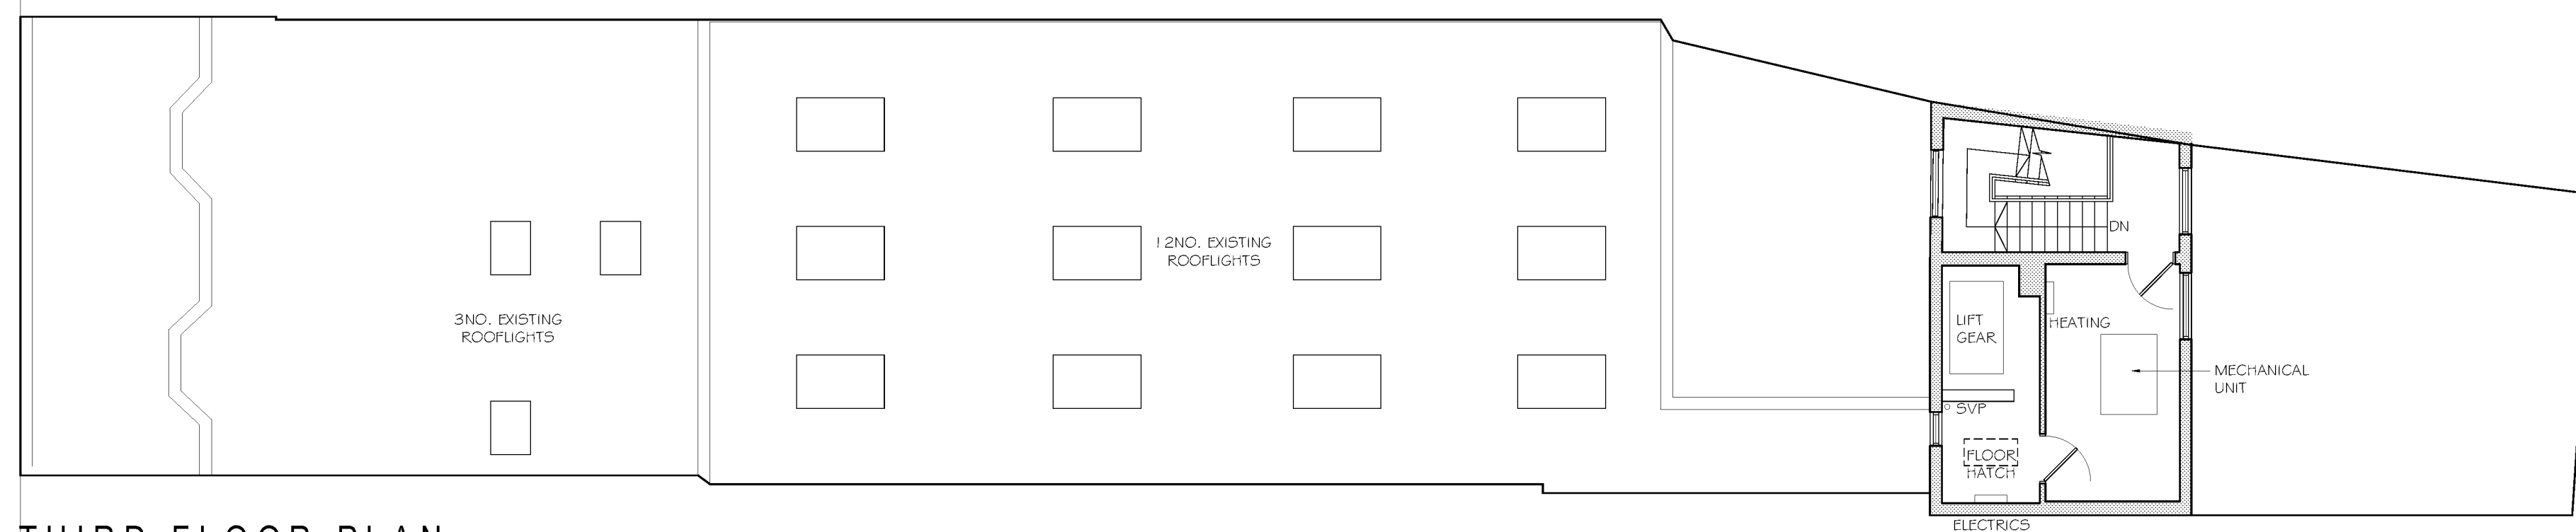

RETAIL SPACE

GROUND FLOOR PLAN

LEGEND

ITEMS CLOUDED WITH A DASHED LINE ARE TO BE CONFIRMED, ARE SUBJECT TO DETAILED DESIGN OR CAN BE EXPECTED TO CHANGE.

REVISION CLOUD HIGHLIGHTING ITEMS CHANGED
SINCE PREVIOUS ISSUE OF DRAWING.

REV:	DATE:	DESCRIPTION:	DR:	CHK:

OTHER THAN FOR THE PURPOSES OF PLANNING, DO NOT SCALE THESE DRAWINGS.
USE WRITTEN DIMENSIONS ONLY. ALL DIMENSIONS TO BE CHECKED ON SITE PRIOR TO
COMMENCEMENT OF WORK.

THIS DRAWING IS THE COPYRIGHT OF SIMPSON HILDER ASSOCIATES LIMITED AND MAY NOT BE REPRODUCED, COPIED OR ALTERED IN ANY WAY WITHOUT WRITTEN AUTHORITY



SIMPSON HILDER
ASSOCIATES LIMITED

67a High Street Lyndhurst
Hampshire SO43 7BE

Chemical structures of various substituted benzene rings, including phenol, aniline, and various substituted benzenes.

EXISTING FLOOR PLANS
AND ELEVATIONS

DRAWING STATUS: **PLANNING**

12 LONDON ROAD
BOGNOR REGIS
PO21 1PY

DATE DECEMBER 2016	PERMISSION DAY	
SPACE NO. 1:100	CHECKED	DATE CHECKED
PS NO. 8235	PRINTING NO. 111	REVISION

