


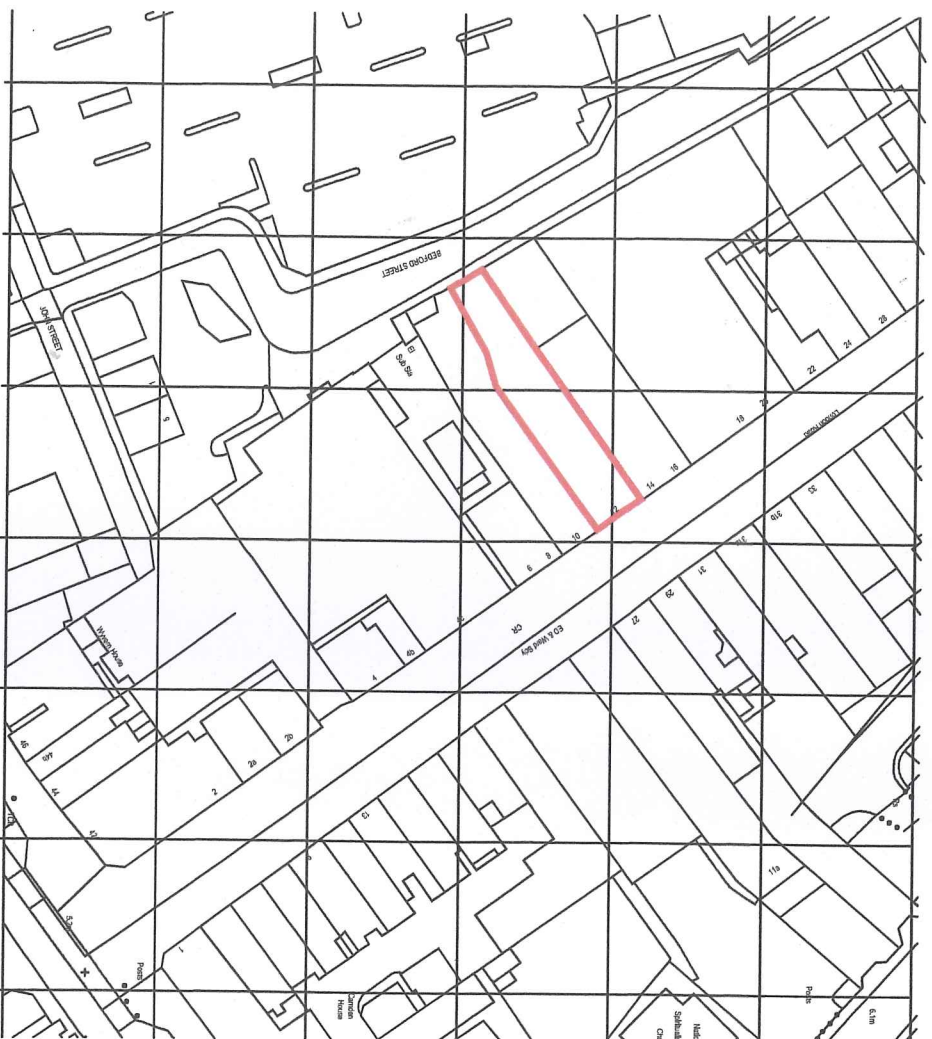

LOCATION PLAN

SCALE 1:1250

TO BE

REV:	DATE:	DESCRIPTION:	DR	CHK

THIS DRAWING IS THE COPYRIGHT OF SIMPSON HILDER ASSOCIATES LIMITED AND MAY NOT BE REPRODUCED, COPIED OR ALTERED IN ANY WAY WITHOUT WRITTEN AUTHORITY

The logo for Simpson Hilder Associates Limited features a stylized 'SH' in blue and green, followed by a large orange 'A' containing a white triangle.

SIMPSON HILDER
ASSOCIATES LIMITED

67a High Street Lyndhurst
Hampshire SO43 7BE

T: 023 80 283798
F: 023 80 283688
E: sha@simpsonhilder.co.uk

BLOCK AND LOCATION PLAN

DRAWING STATUS:

PRELIMINARY

12 LONDON ROAD
BOGNOR REGIS
PO21 1PY

PRELIMINARY ONLY

DATE:	JUNE 2017		DRAWN BY:	DAH	
SCALE @ A1:	1:500 AND 1:1250		CHECKED:		
JOB NO.	8235		DRAWING NO.	110	
			REVISION		

