ARUN DISTRICT COUNCIL:BR/21/07/ 19/02/2007

Existing elevations

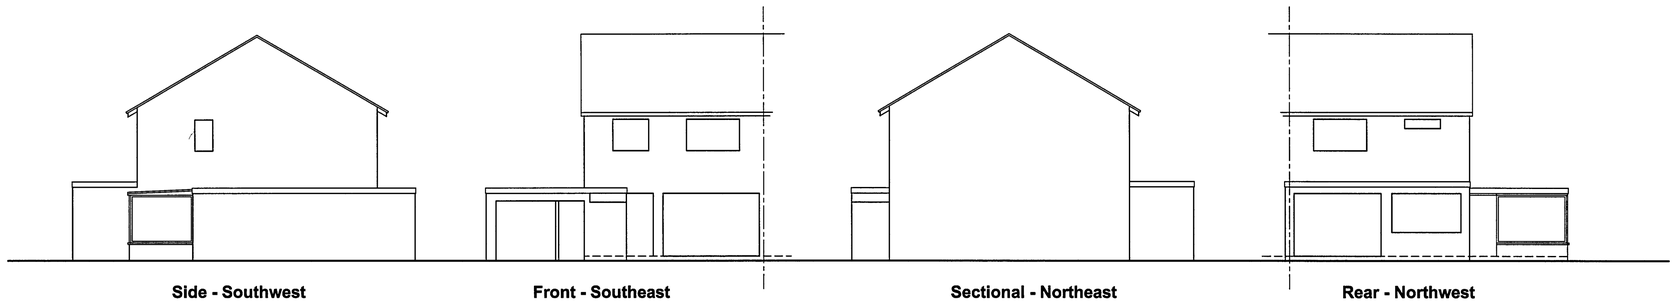

Side - Southwest | Front - Southeast | Sectional - Northeast | Rear - Northwest

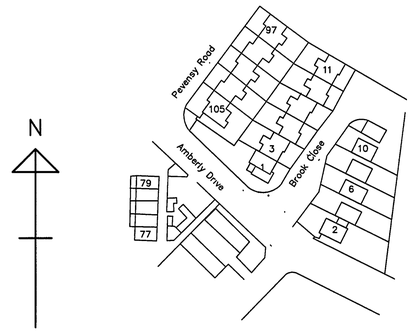

Proposed elevations - site works

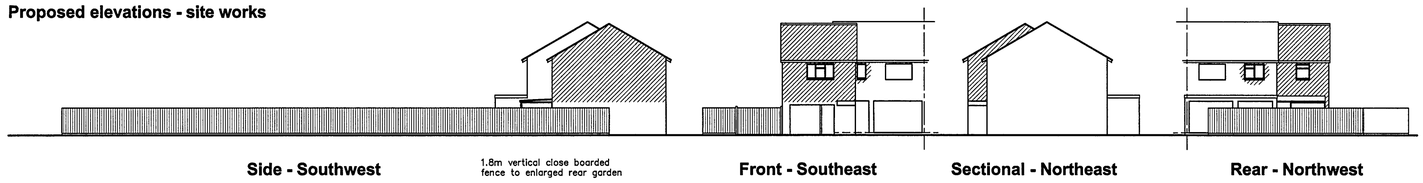

Side - Southwest | 1.8m vertical close boarded fence to enlarged rear garden | Front - Southeast | Sectional - Northeast | Rear - Northwest

Location plan

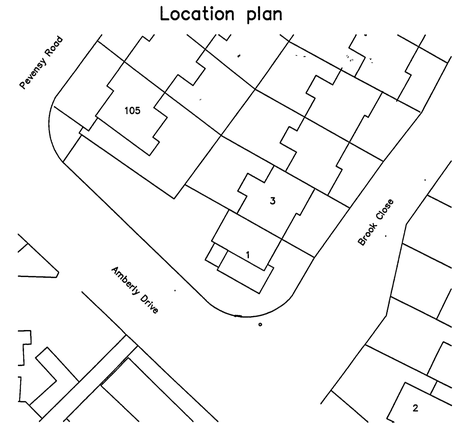

Block plan

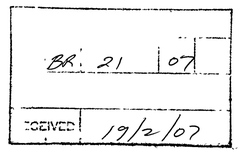

Existing site plan

Existing floor plans

|A| Fence elevations, red edge amended 6/2/07
Amendments. –

Bryceson Shaw Associates
Surveyors and Designers
2 Wellesley Court, Fitzalan Road, Littlehampton, West Sussex BN17 5JW
Tel 01903 734381 Fax. 01903 717800 Mobile 07889 651301
E-mail brycesonshaw@btopenworld.com

Project:
Proposed extension and additional garden;
1 Brook Close, Bognor Regis PO21 5PN

Drawing:
As existing plans and elevations

For:
Ms. C. Harvey & Mr. M. Leadeham

Drawn:	Date:
PKS	**August 2006**
Scales: **1:50 1:100 1:200 1:500 1:1250**	No: **630/01/01/A**