


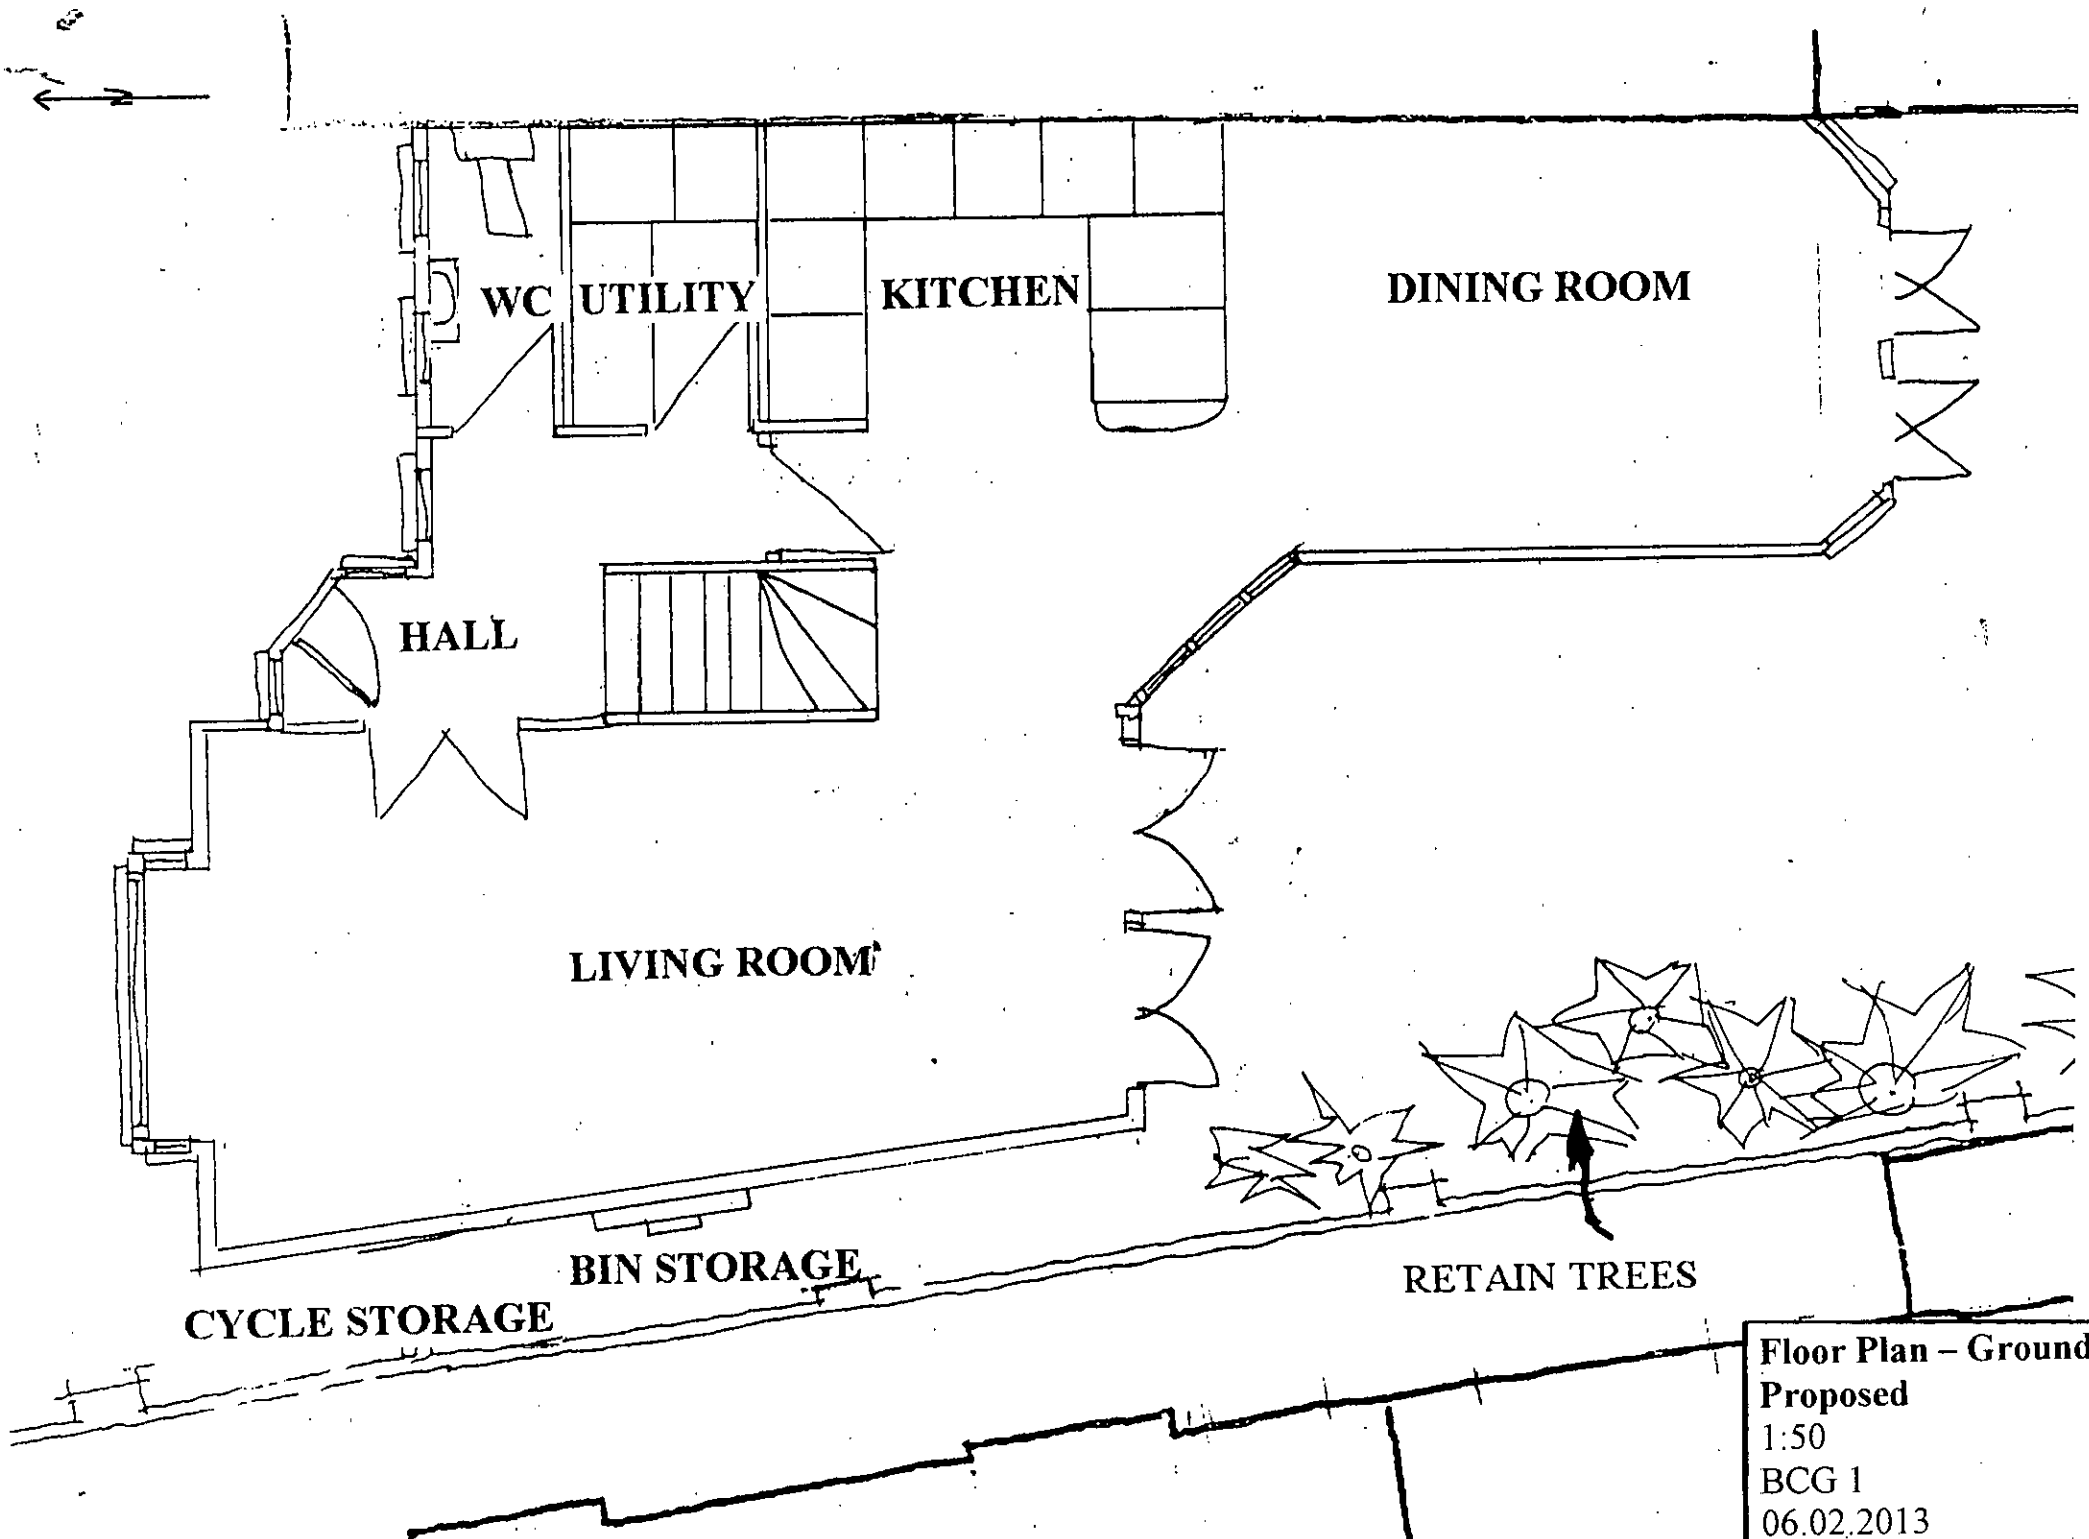

Floor Plan – Ground Floor
Proposed
1:50
BCG 1
06.02.2013