
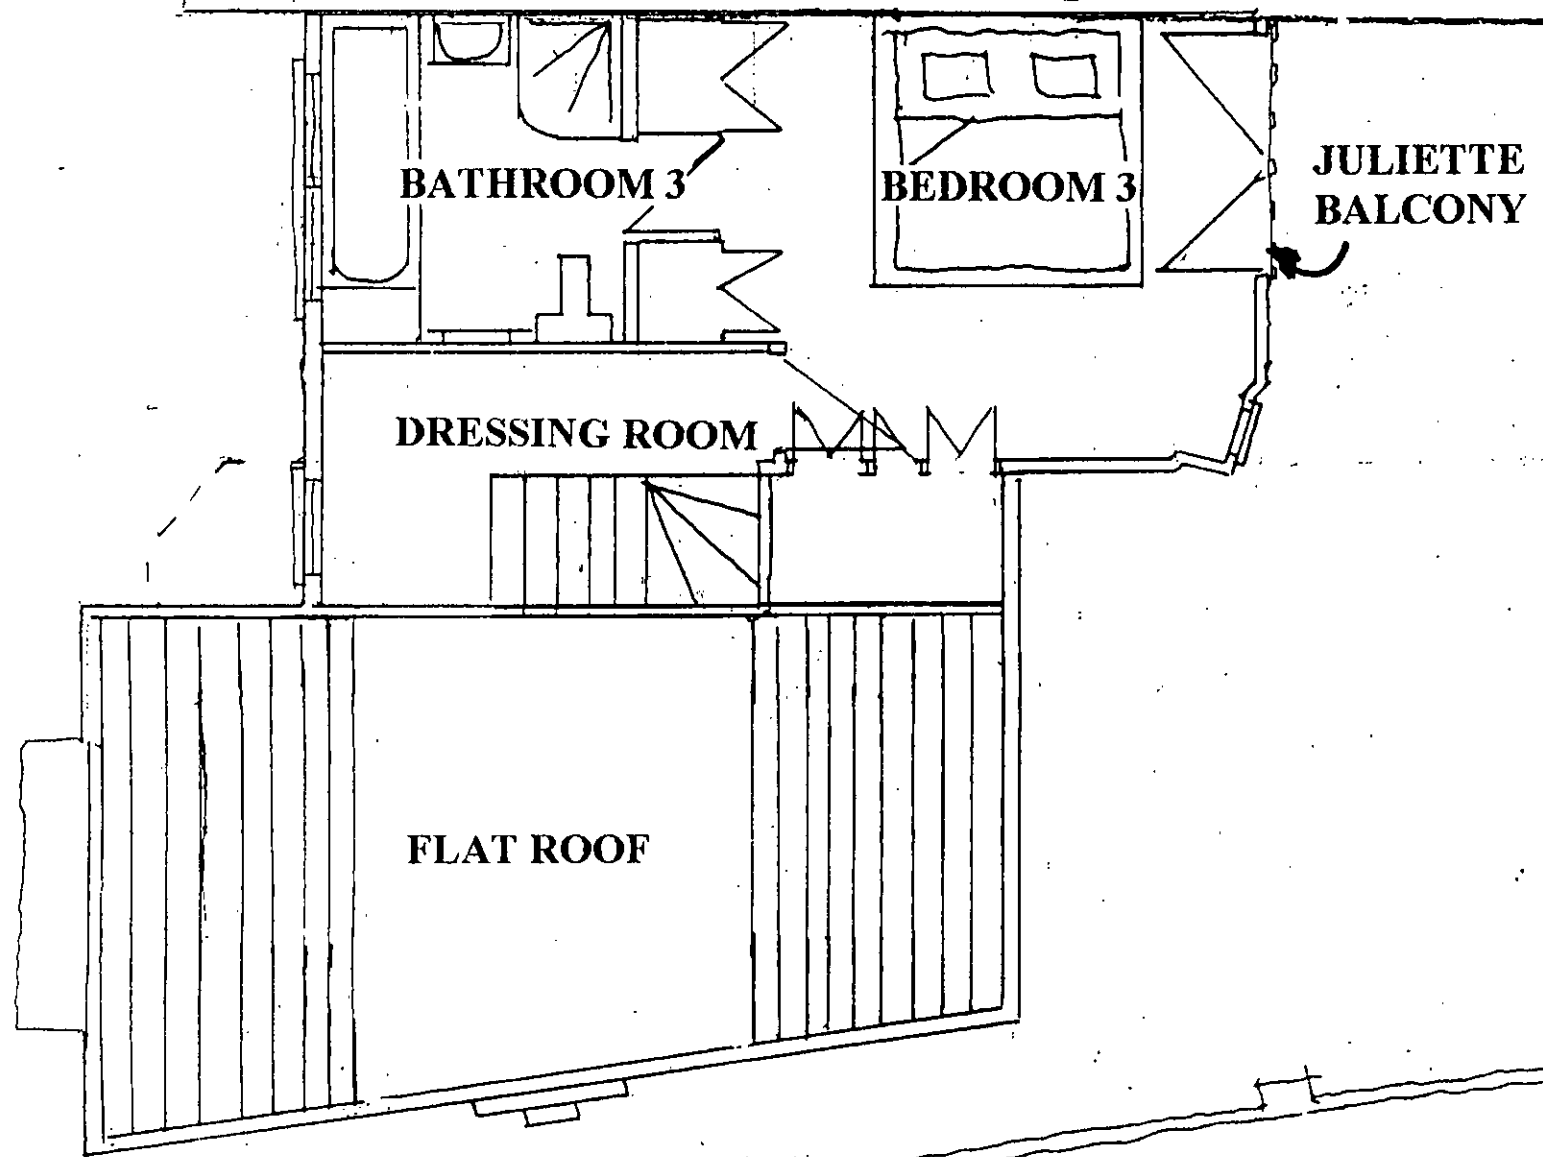


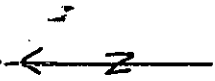

Floor Plan – Second Floor
Proposed
1:50
BCG 1
06.02.2013