


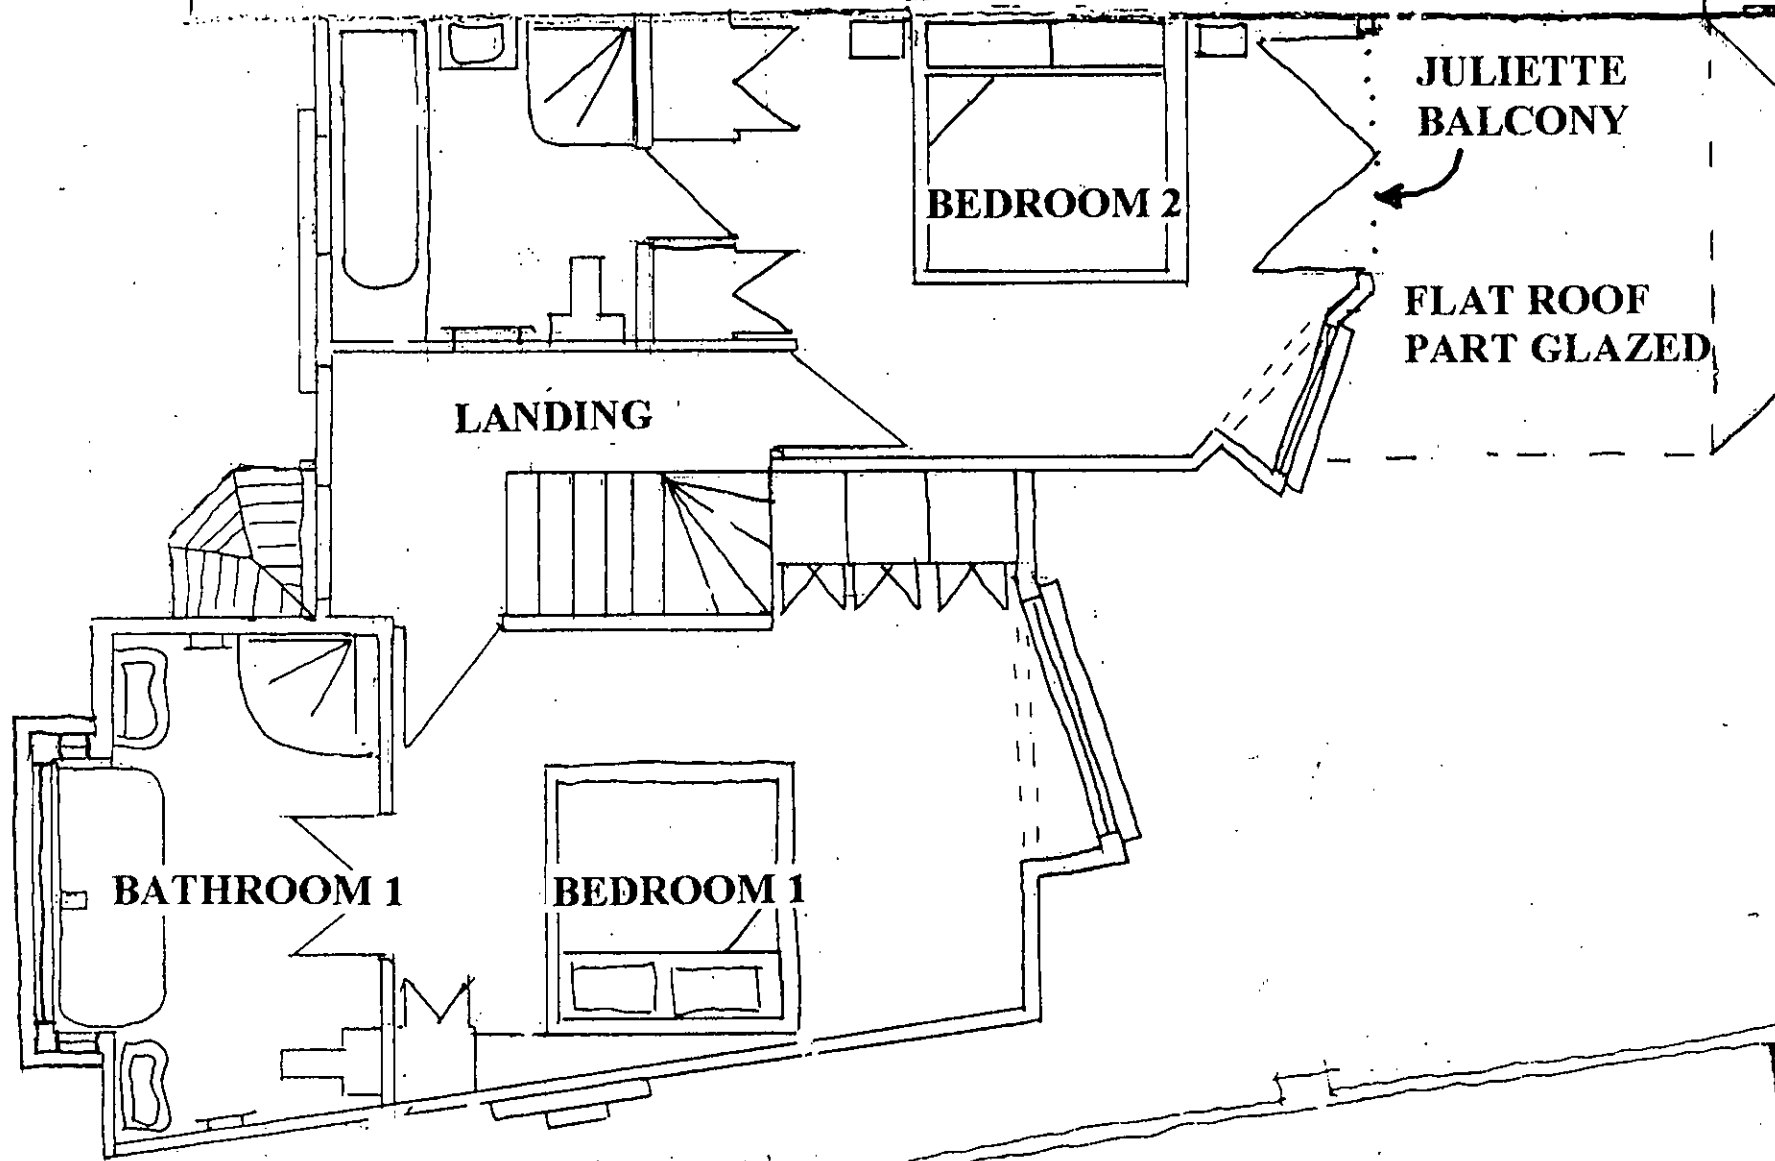

**Floor Plan – First Floor
Proposed**
1:50
BCG 1
06.02.2013