

18

Front of Storage Area to have clay tile pitched roof & ridge to match existing main roof
Brick corbel to match main house eaves, white PVC fascia and black gutters
Electric sectional garage door in white finish




Front

14

Replace existing rotten timber entrance canopy

14

EPDM black rubber covering to flat roof
Aluminium framed bi-folding doors (1+5) to rear elevation

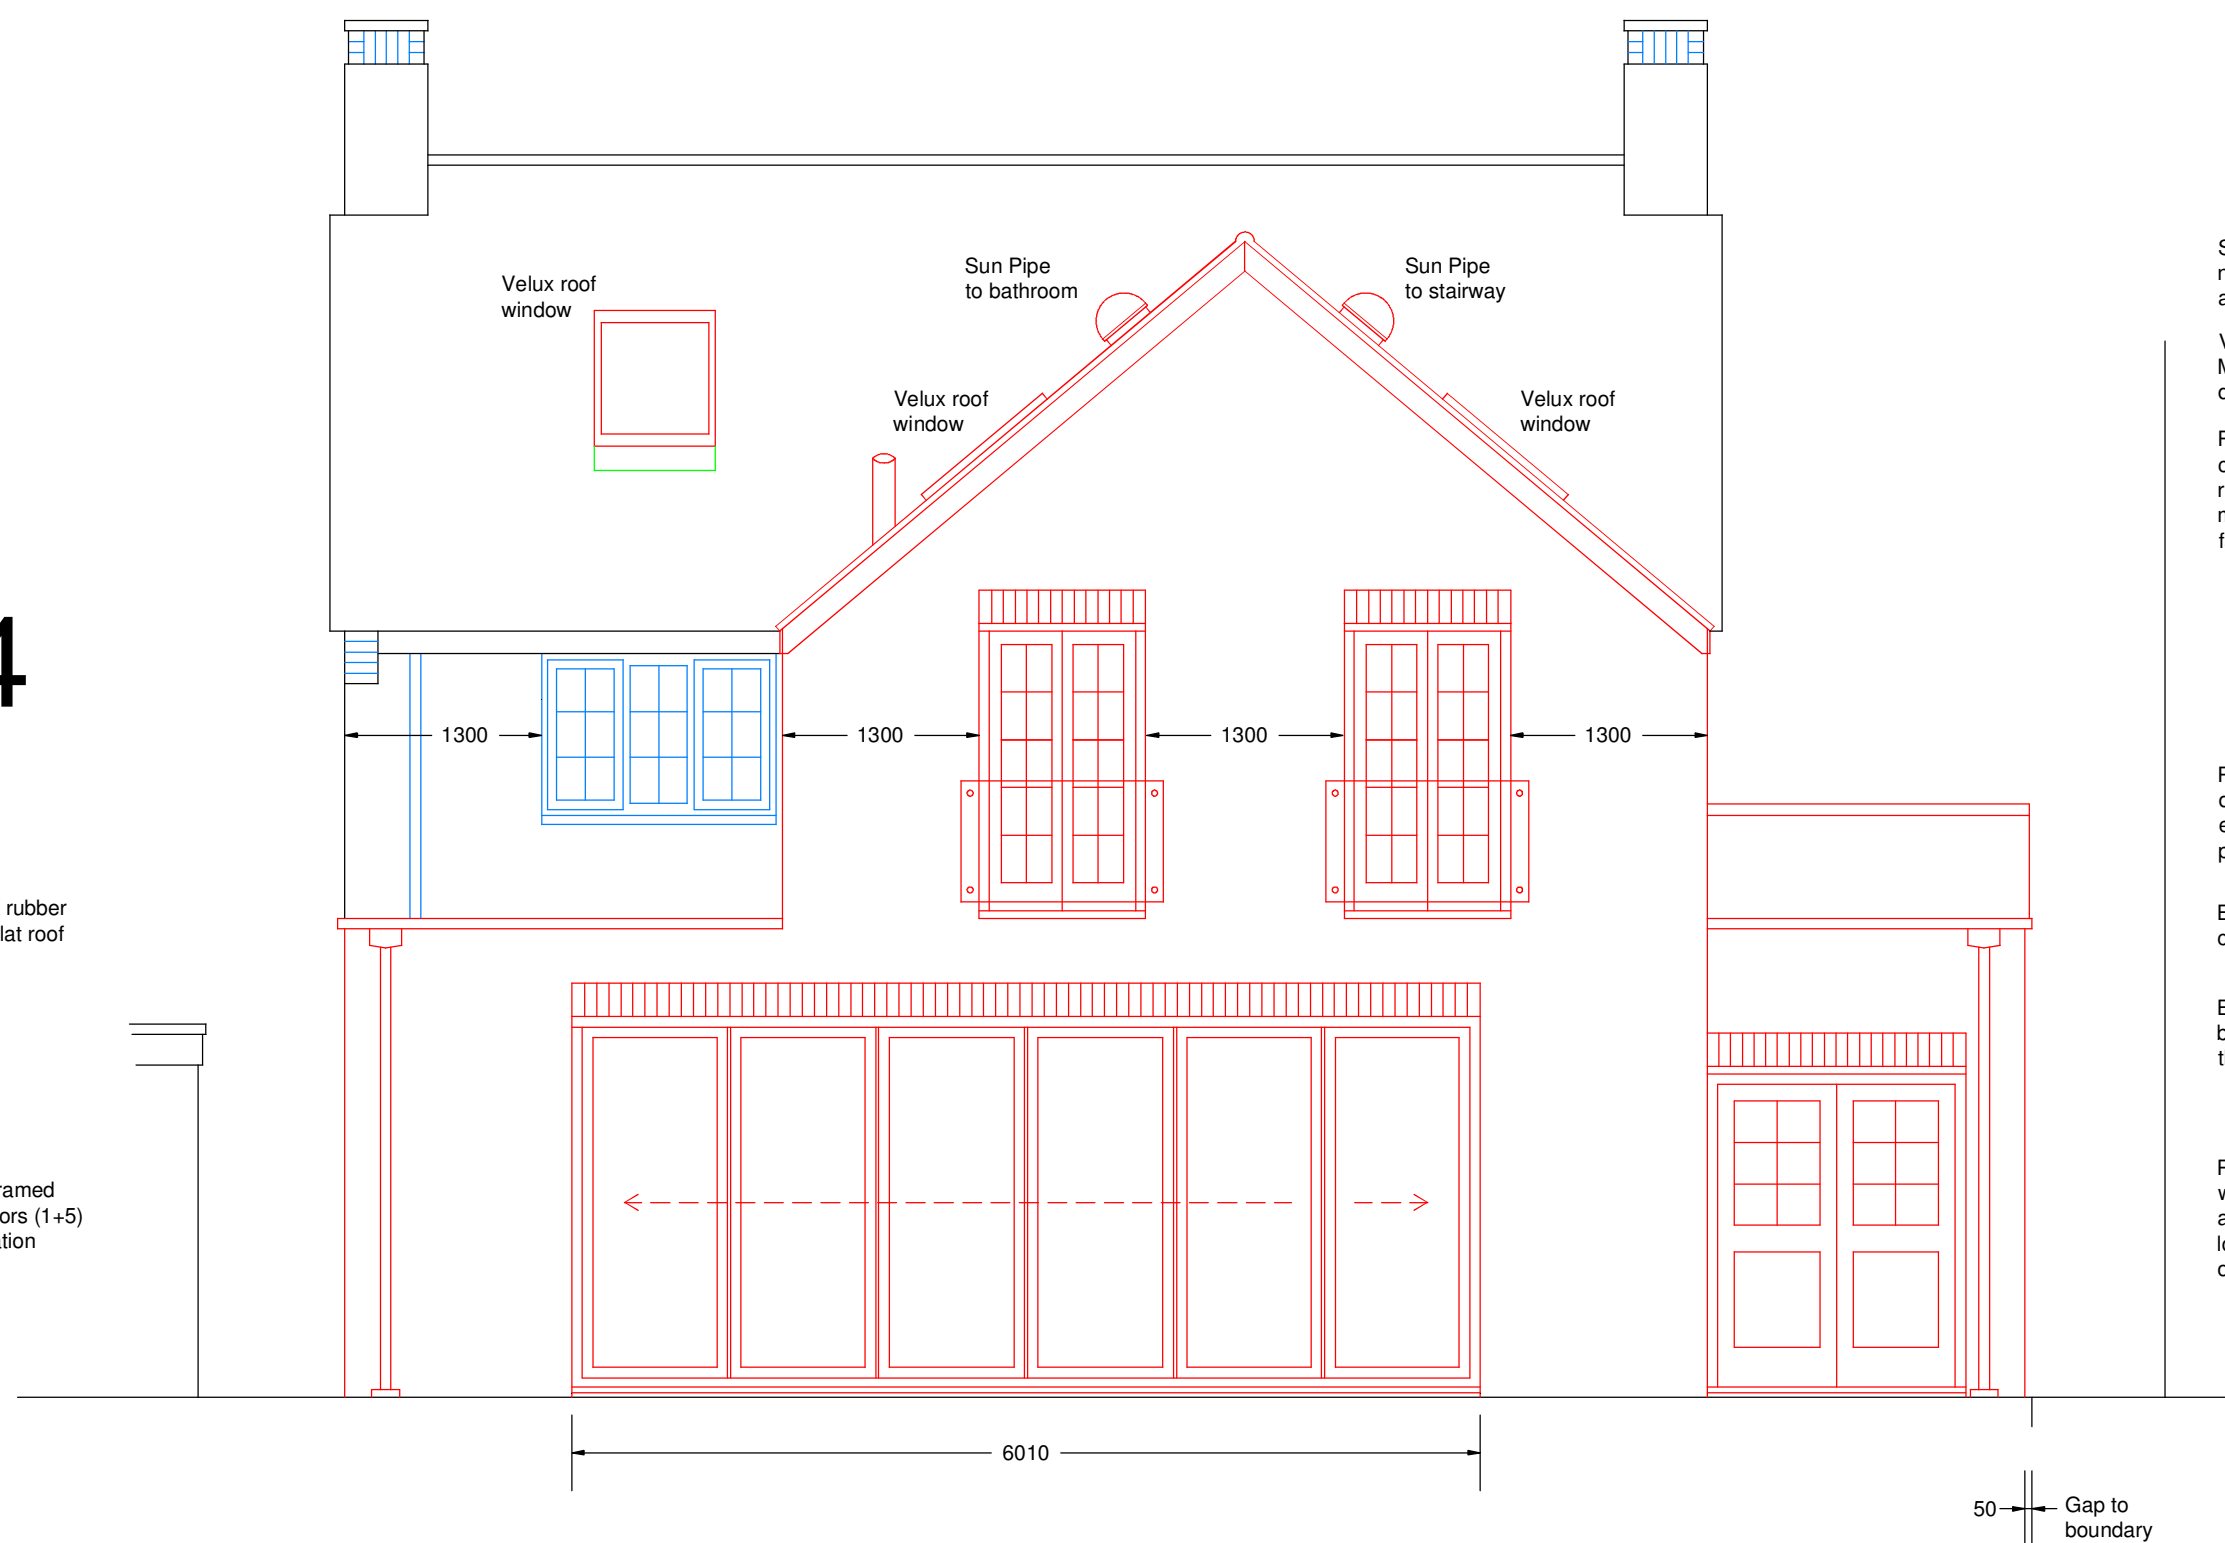


Rear

18



Sun Pipes providing natural light to stairway and bathroom
Velux windows to Master Bedroom dressing areas
Rear extension to have clay tile pitched roof & ridge to match existing main roof. White PVC fascias and black gutters
EPDM black rubber covering to flat roofs
Extension elevations to be brickwork to match the main house
PVC double doors with glazed upper and fixed insulated lower panel to rear of Storage Area

Left Flank

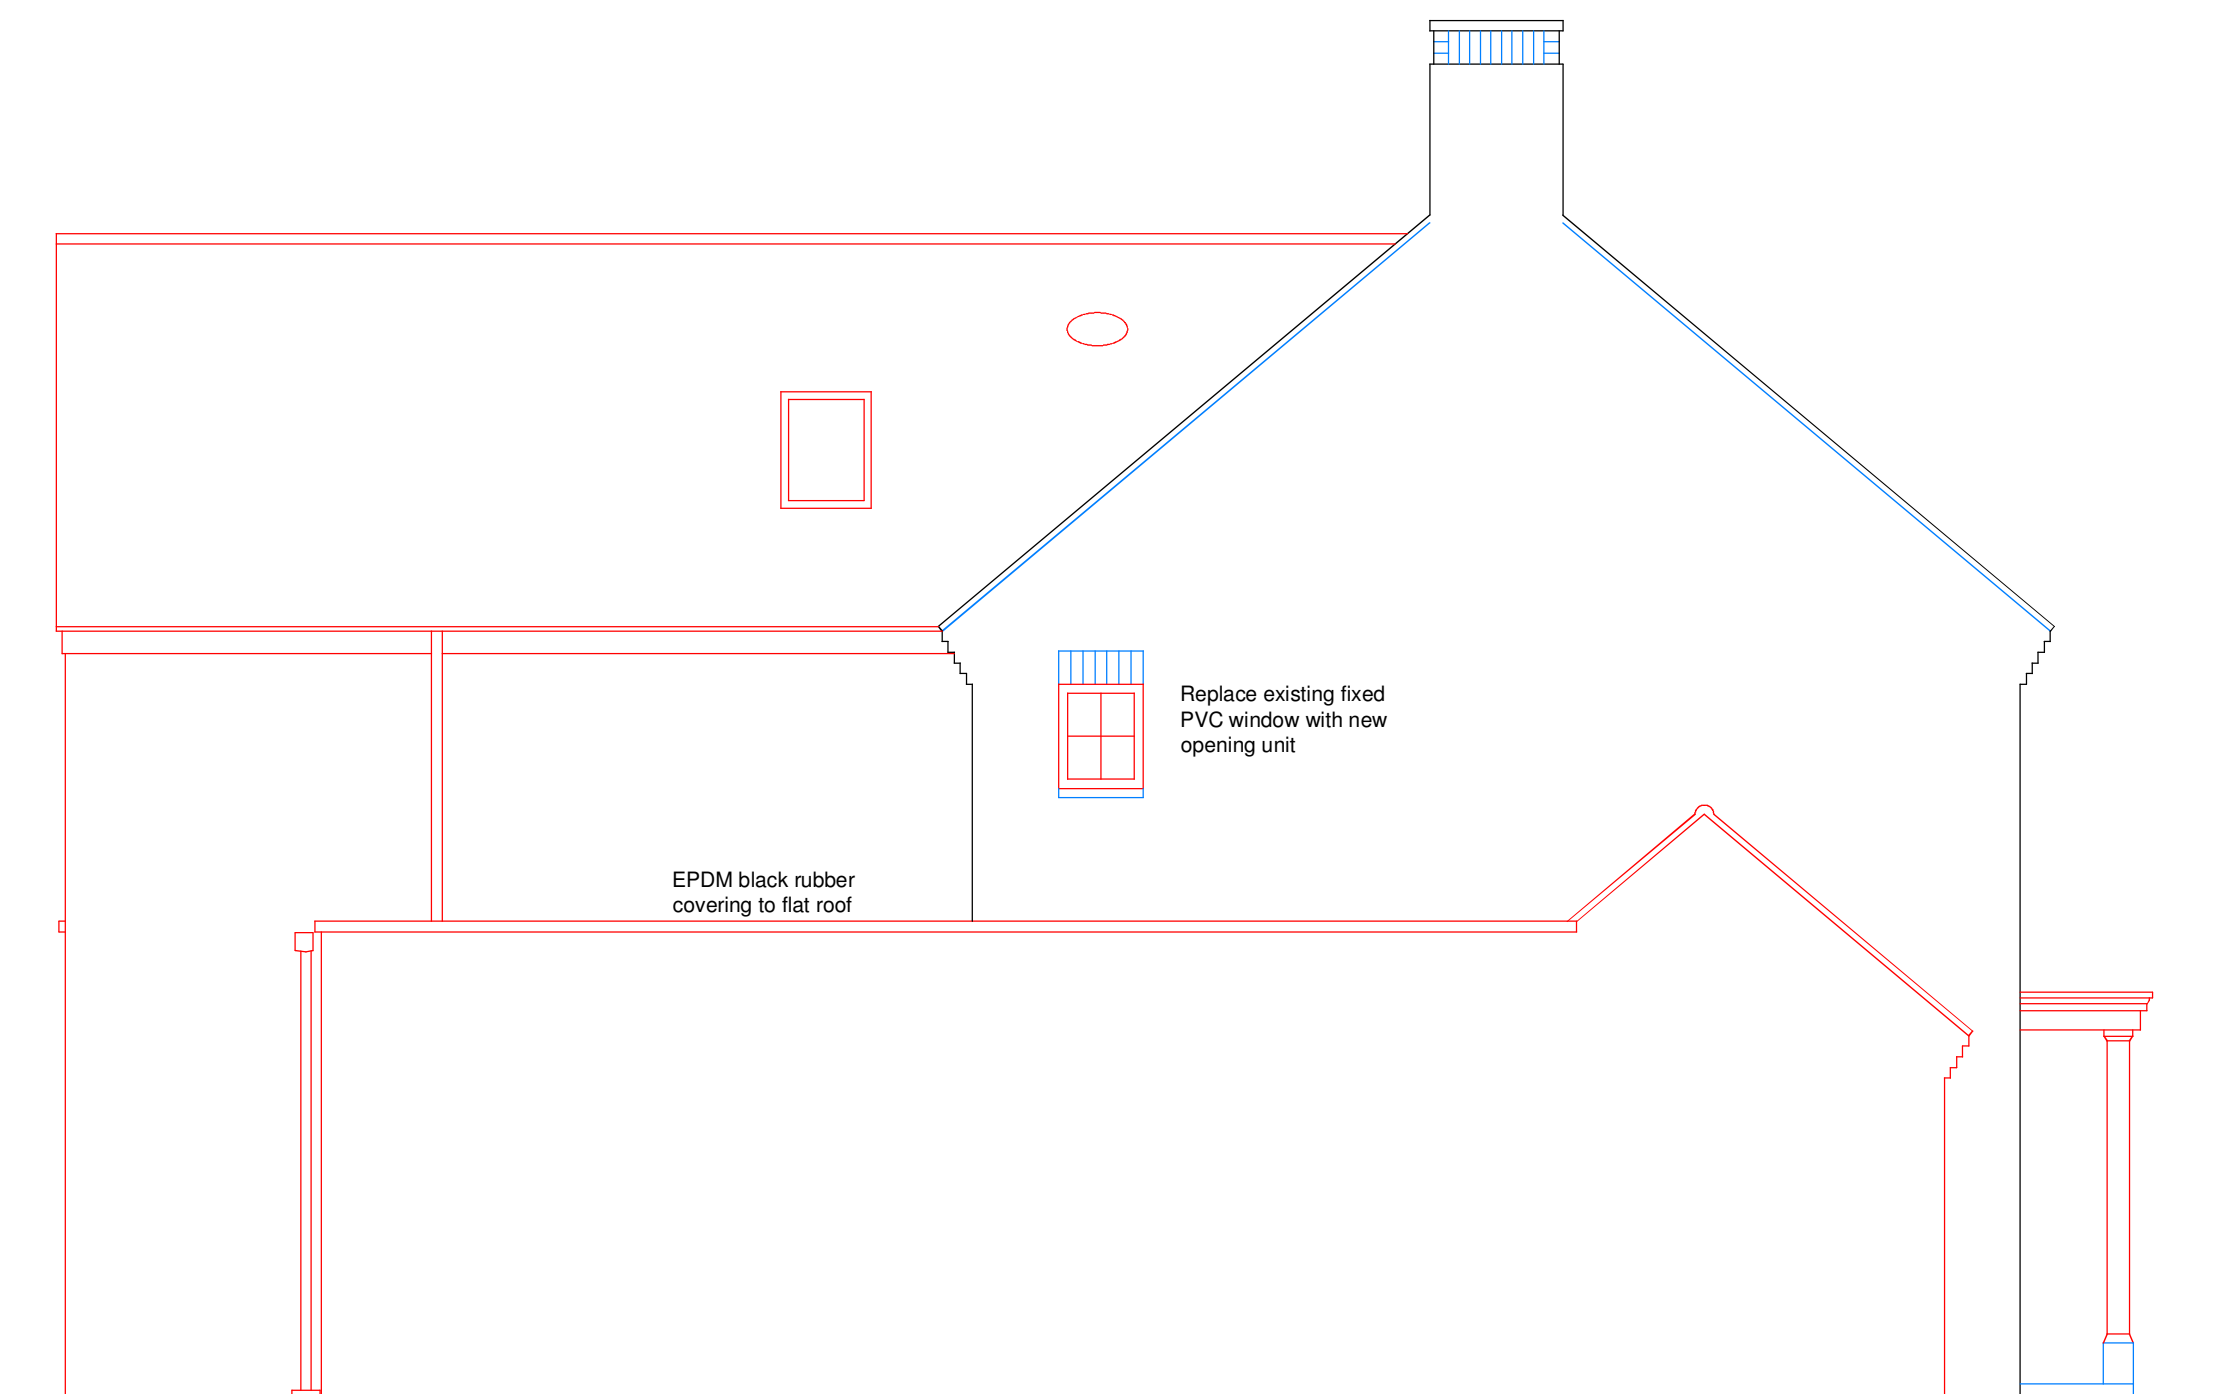

Sun Pipes providing natural light to stairway and bathroom
Velux windows to Master Bedroom dressing areas
Rear extension to have clay tile pitched roof & ridge to match existing main roof. White PVC fascias and black gutters
Extension elevations to be brickwork to match the main house
Front of Storage Area to have clay tile pitched roof & ridge to match existing main roof
Storage Area brick corbel to match main house eaves
Replace existing rotten timber entrance canopy

Right Flank

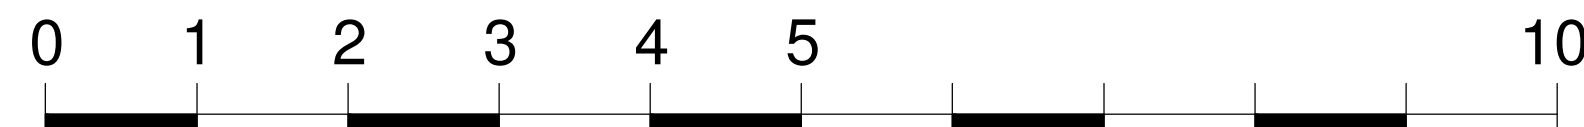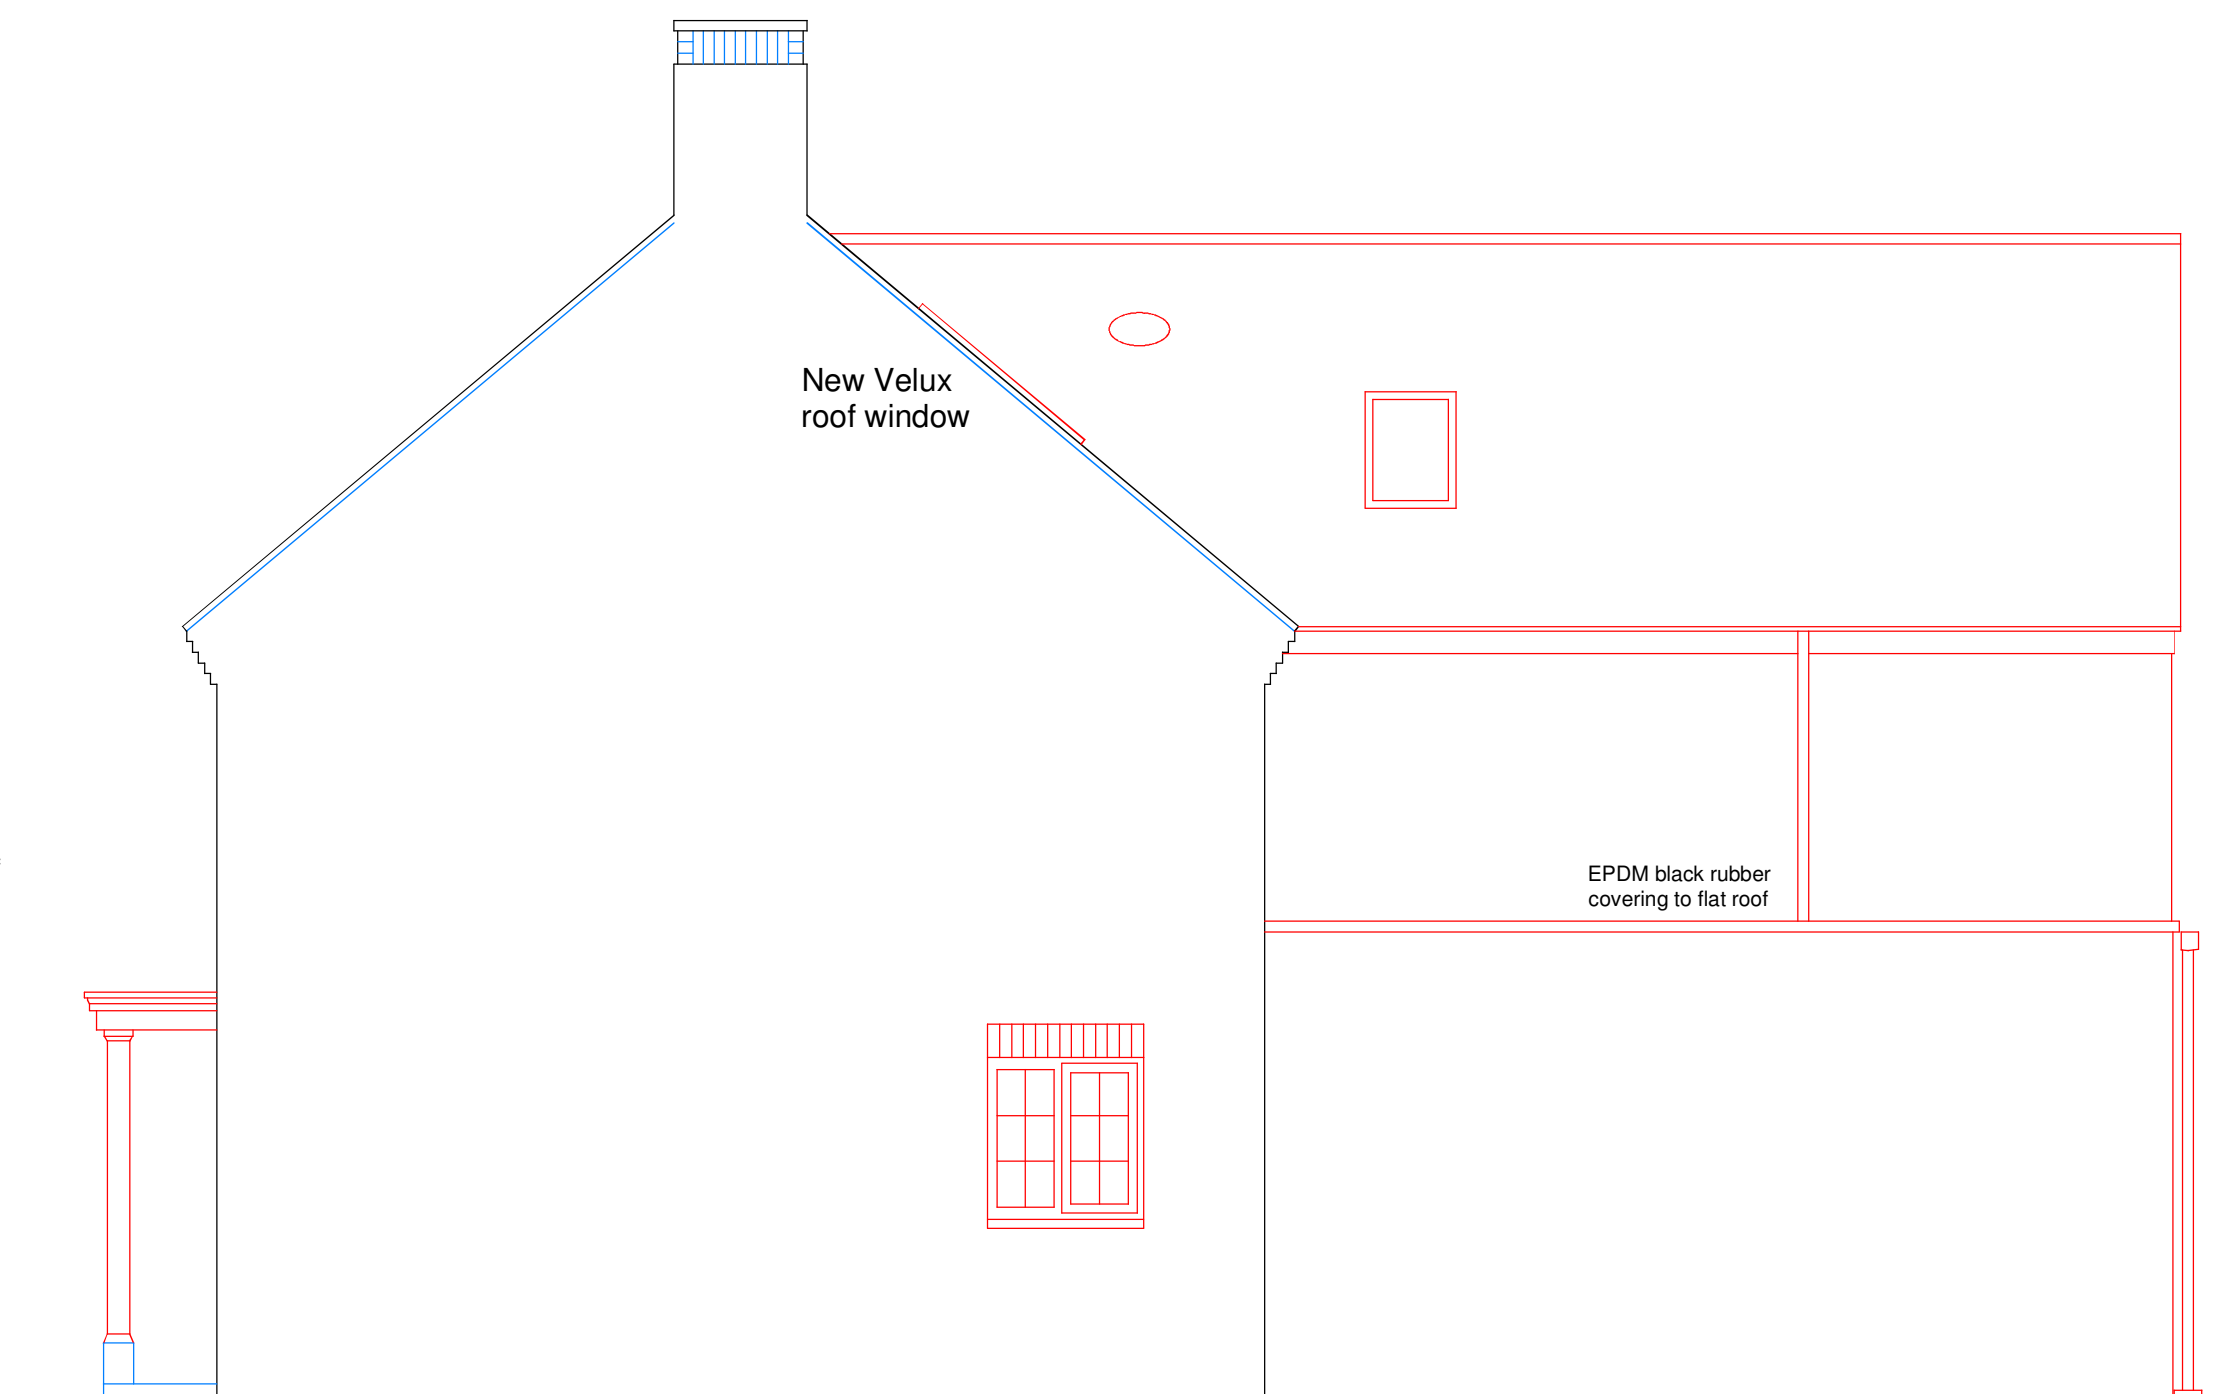

Revisions:	
Client:	
Mr & Mrs Denman	
Project:	
16 Madeira Avenue Bognor Regis West Sussex PO22 8BY	
Title:	
Proposed Elevations	
Scale:	1:50 @ A1
Date:	July 2019
Drawing:	04
Rev:	