




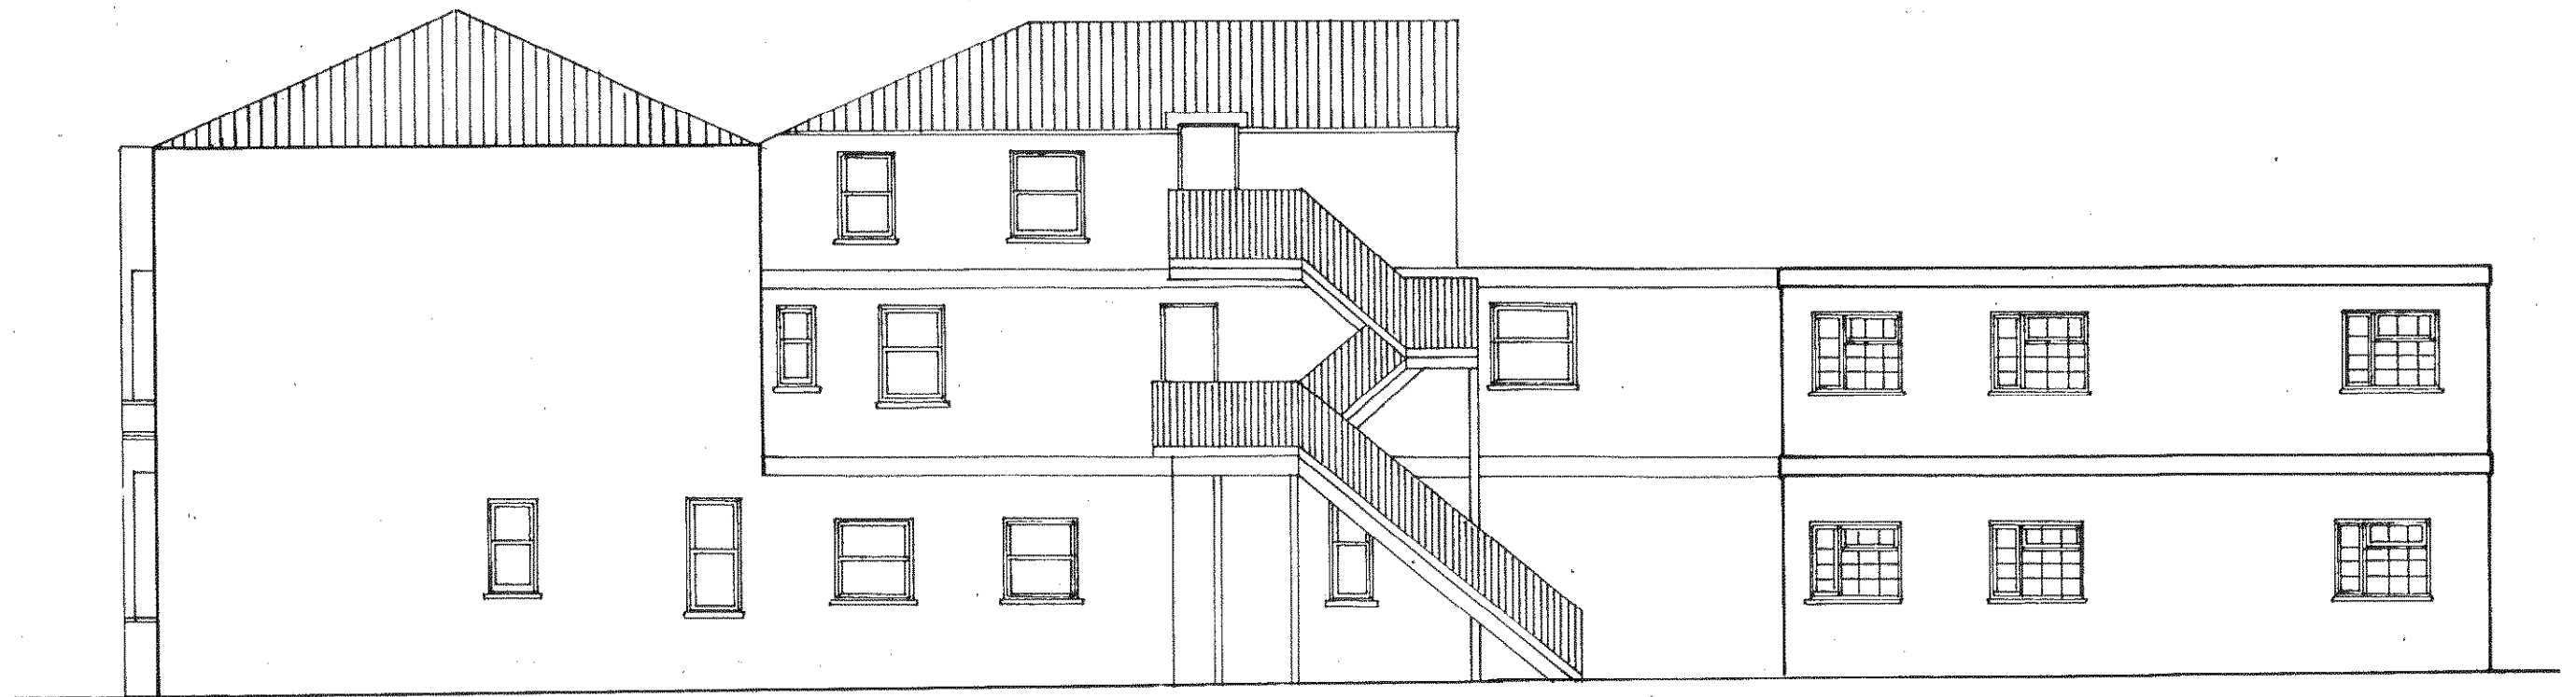

RIGHT FLANK ELEVATION

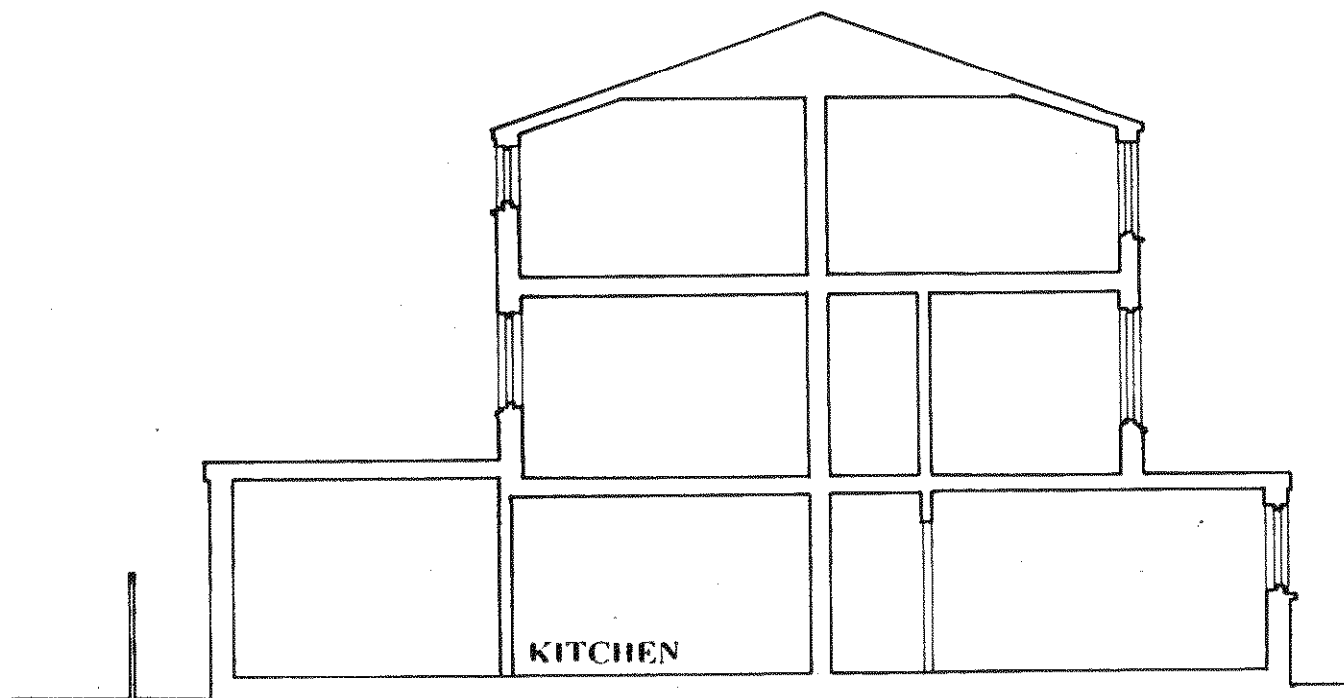

SECTION A A

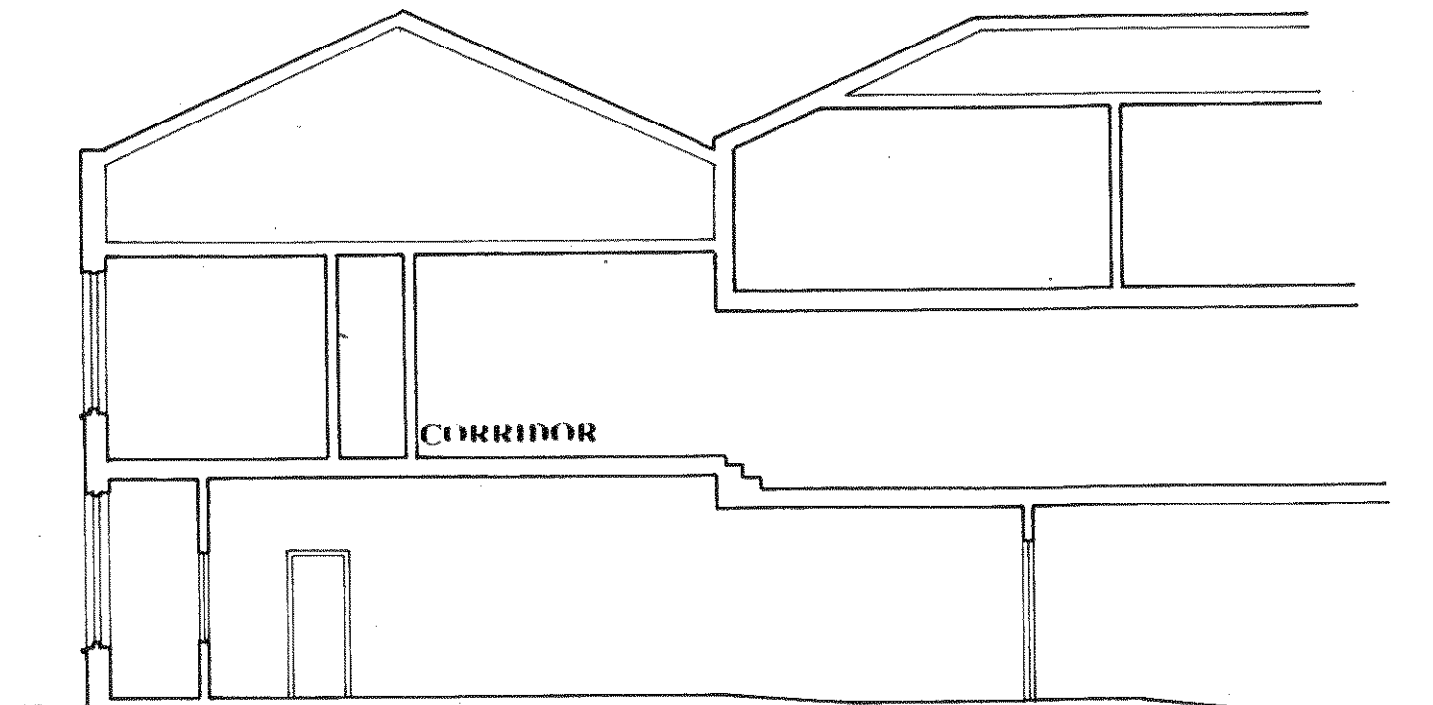

SECTION B B

Ian Hays Partnership
 15 HIGH STREET, NORTHWOLD
 NORFOLK IP26 5LA
 Tel - Fax: 01366-727 766

project ASHTON MANOR
 104 ALDWICK ROAD
 BOGNOR REGIS

drawing ELEVATIONS 2
 EXISTING

scale 1:100 date 07.09

drw no 4218. S9 rev