
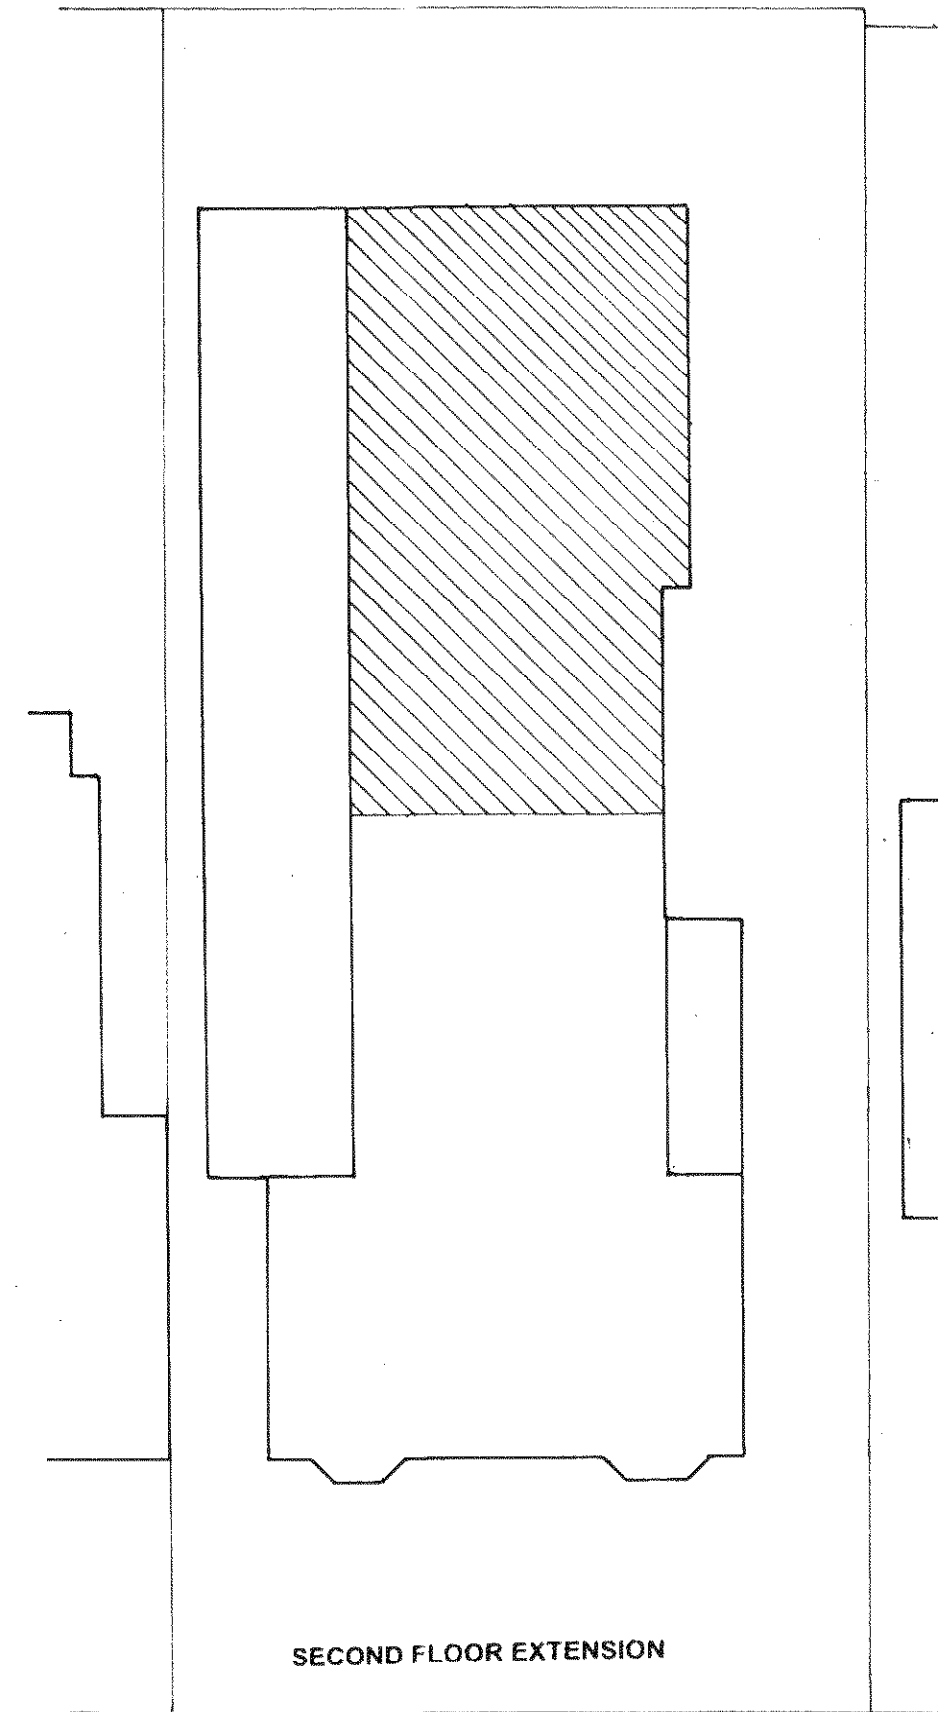
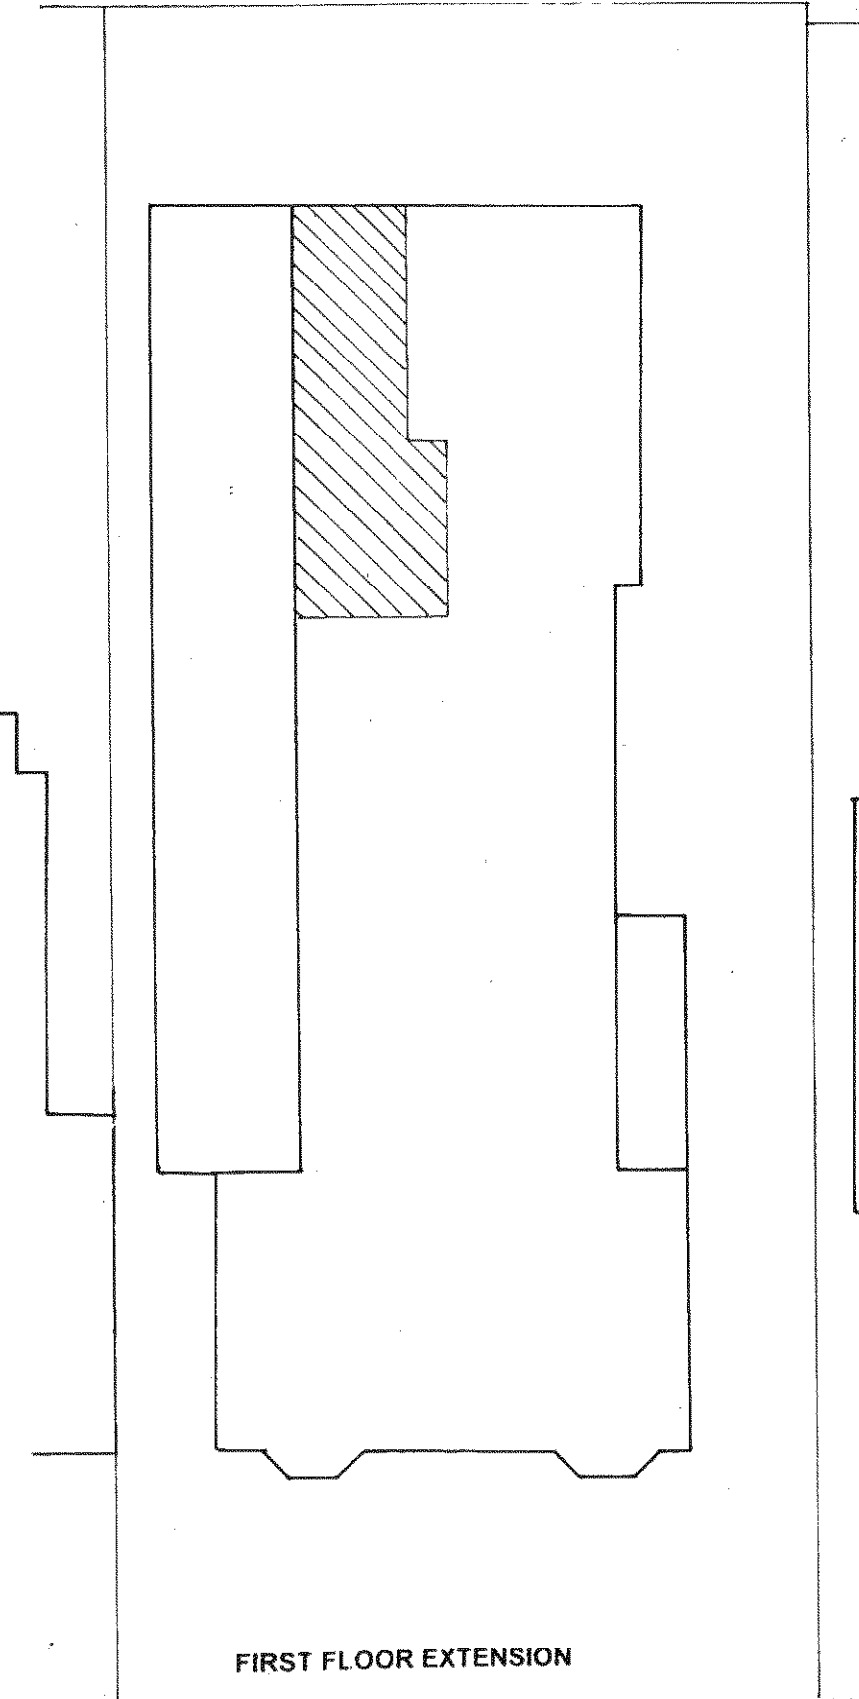


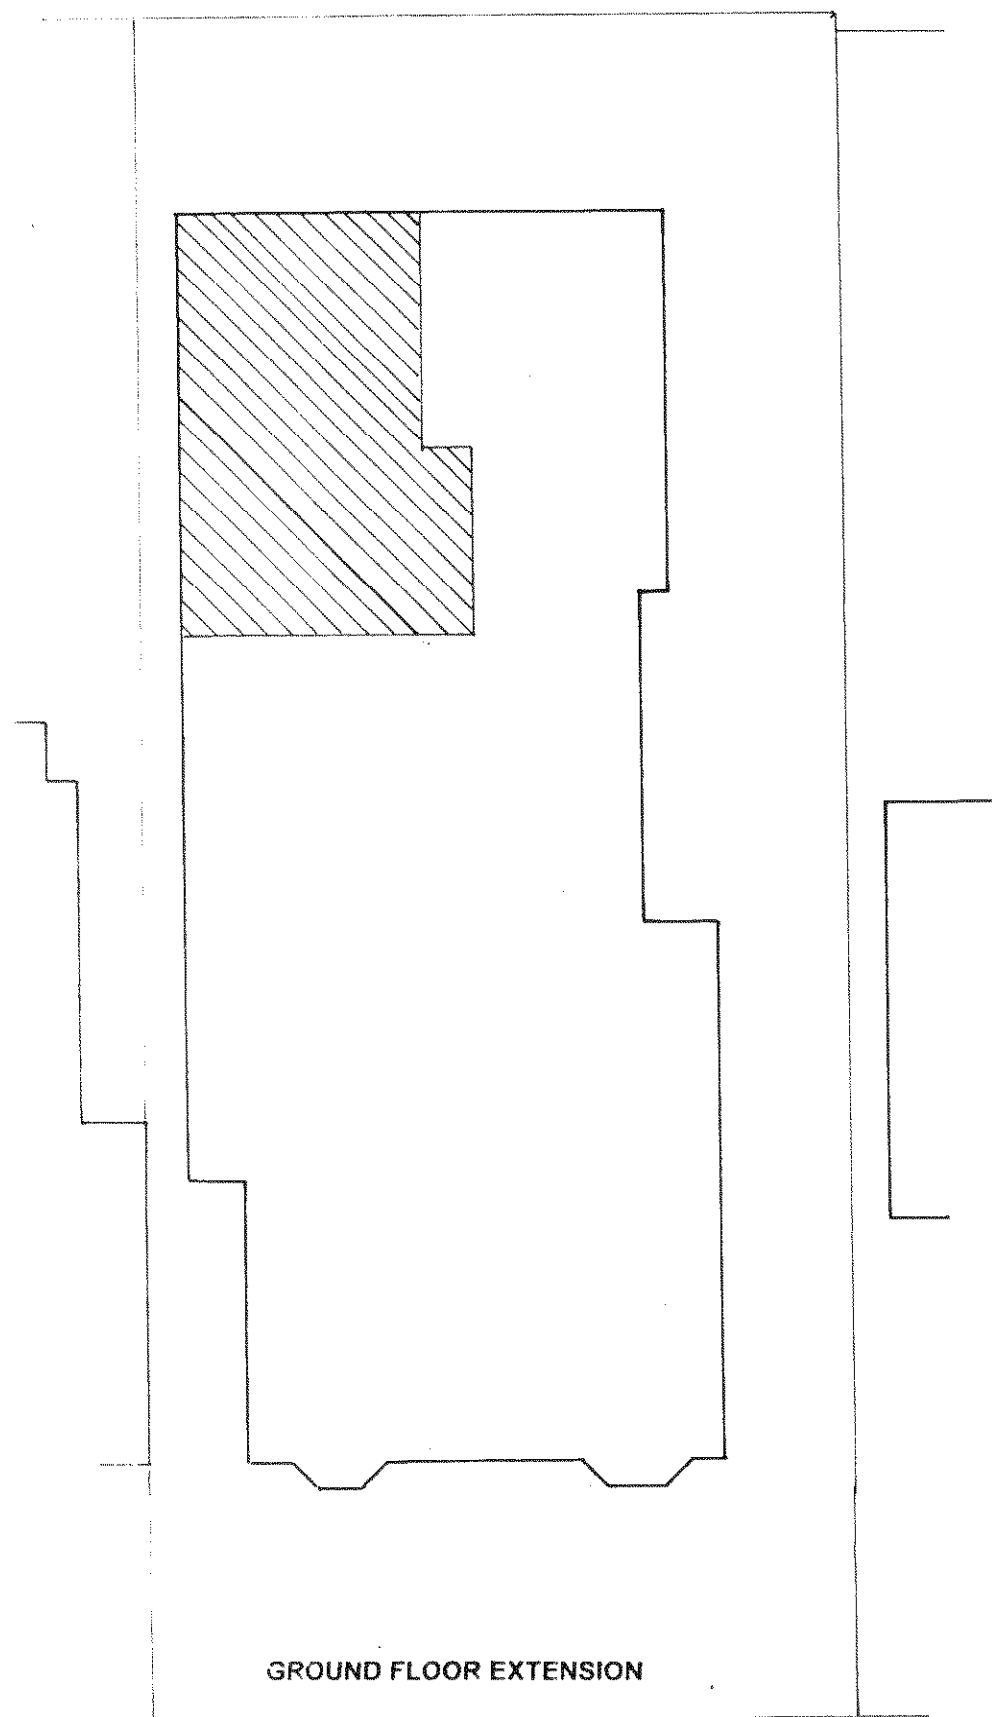

Ian Haye Partnership
 HIGH STREET, NORTHWOLD
 NORFOLK IP26 5LA
 Tel - Fax: 01366-727 766

Project ASHTON MANOR
 104 ALDWICK ROAD
 BOGNOR REGIS

drawing EXTENSIONS
 PROPOSED

scale 1.200

date 09.09

drw no 4218. P7

rev