



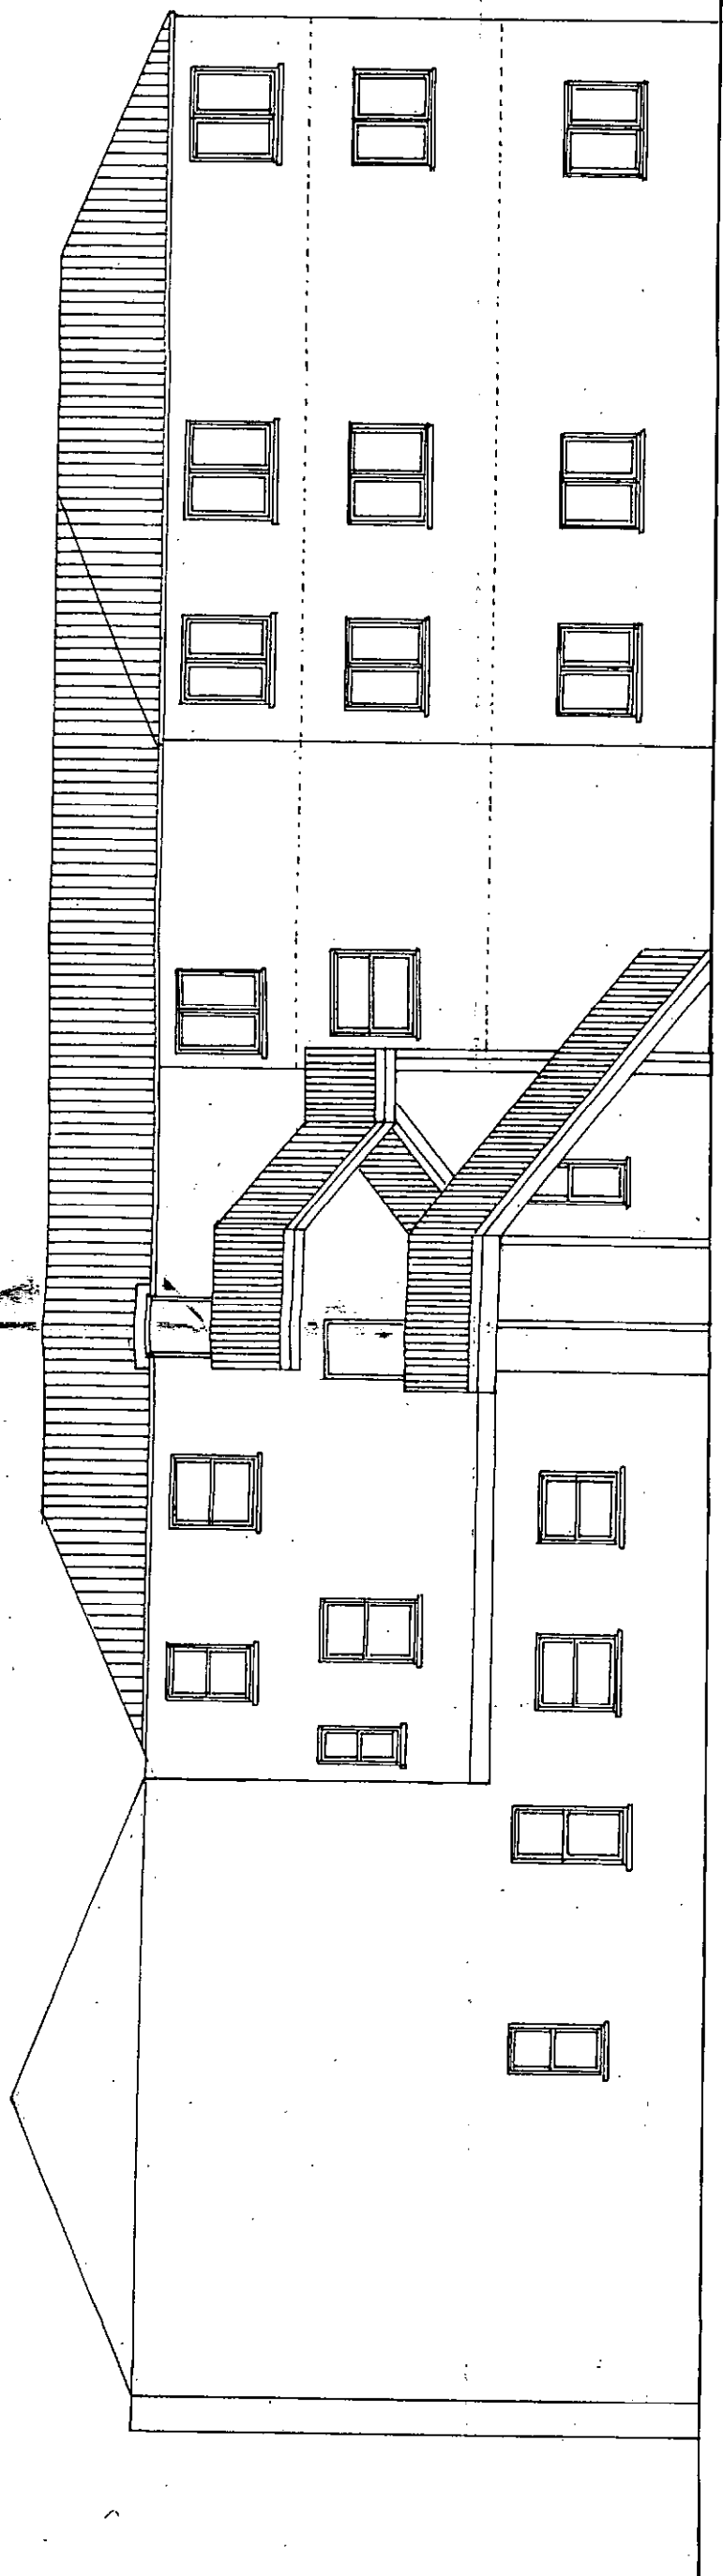


RIGHT FLANK ELEVATION

ARUN DISTRICT COUNCIL		
No.	BR 222-09	
SUBSTITUTION		
Received	01-10-09	

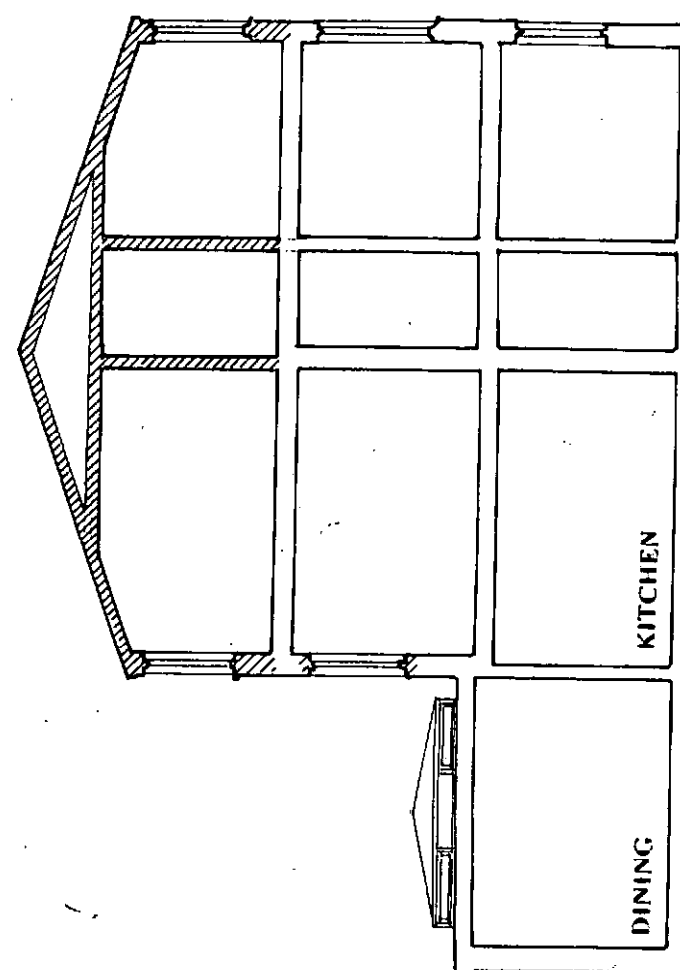

SECTION A A

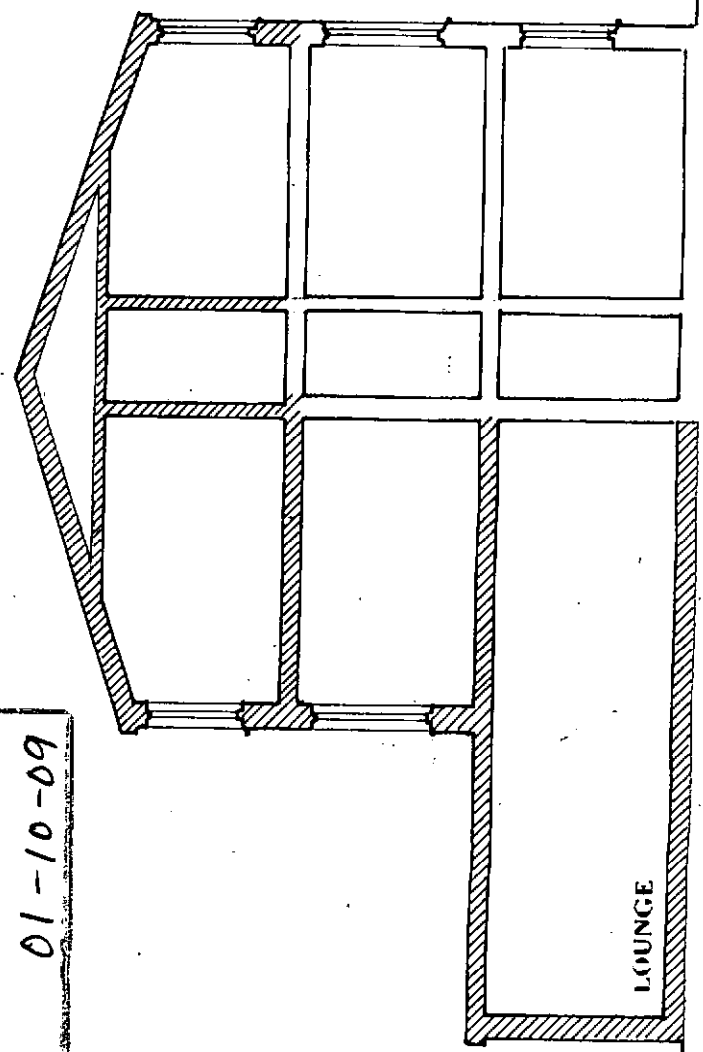

SECTION B B

Ian Haye Partnership
 15 HIGH STREET, NORTHWOLD
 NORFOLK IP26 5LA
 Tel - Fax: 01366-727 766

drawing ELEVATIONS 2
 PROPOSED

project ASHTON MANOR
 104 ALDWICK ROAD
 BOGNOR REGIS

scale 1:100
 date 08.09
 drw no 4218. P6
 rev A