



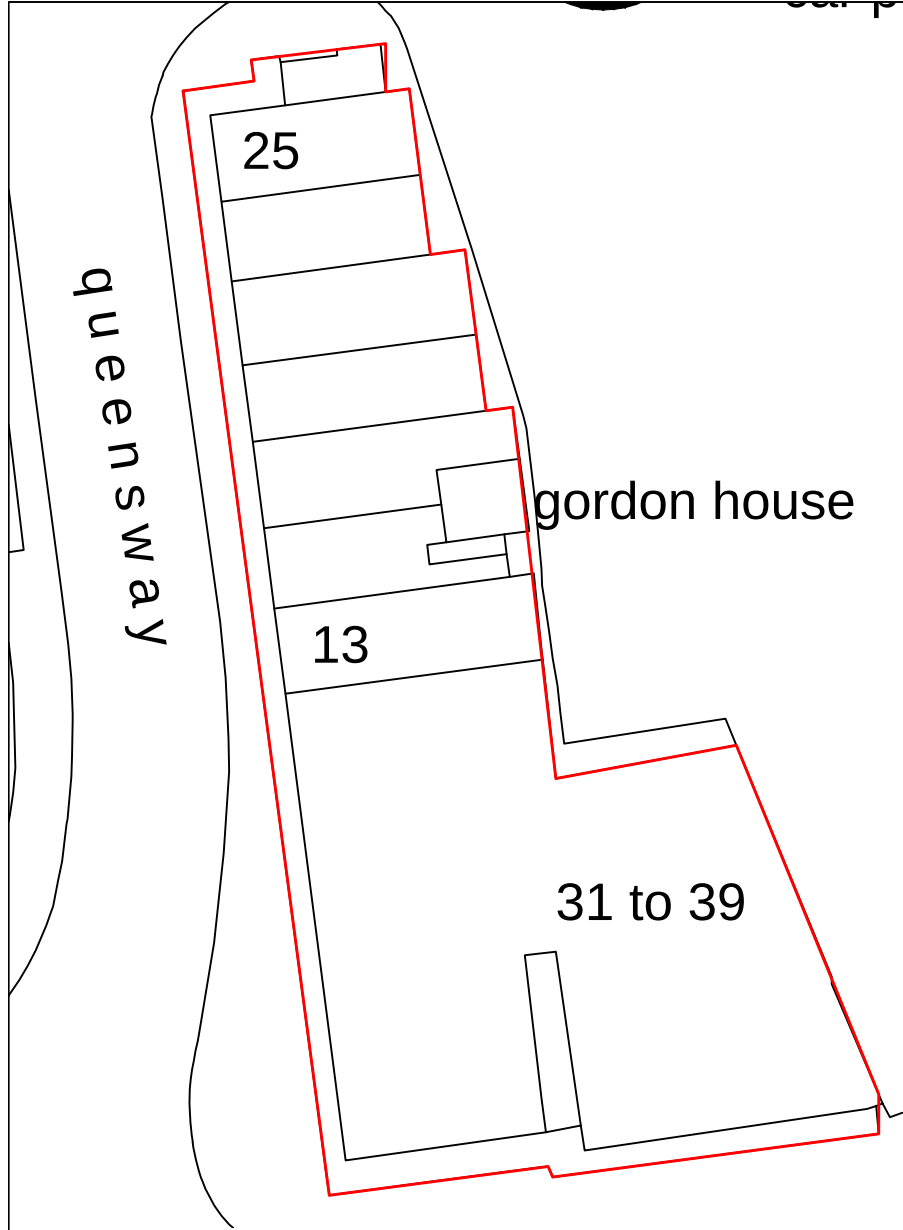

Block Plan

Scale:1:500

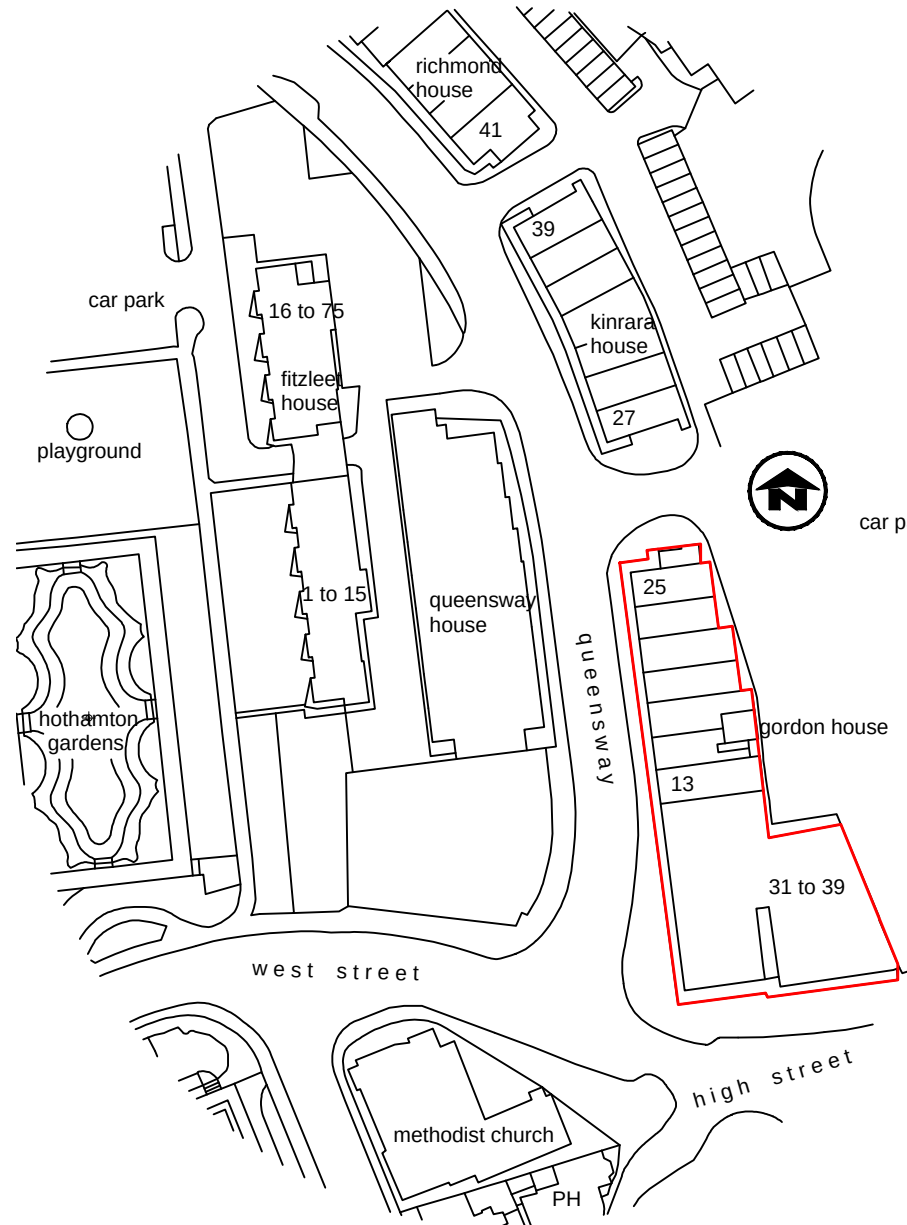

Location Plan


Scale:1:1250



© Crown Copyright. All rights reserved
Licence No. 100045916

Rev A - Format Change 23/09/20
REVISIONS

All dimensions and particulars are to be checked on site before work commences and any discrepancy to be reported to Hughes Jay & Panter Ltd.

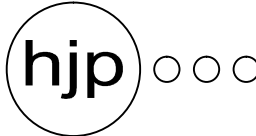

hughes jay & panter ltd
chartered surveyors & property consultants

Grove House
64 Sutton Grove
Sutton, Surrey, SM1 4LP

Tel: 020 8661 2228
Fax: 020 8661 7551
mail@hjsurveyors.com
www.hjsurveyors.com

Operating throughout the UK
from London & West Sussex

e-mail: mail@hjsurveyors.com website: www.hjsurveyors.com

Project

**Redevelopment
Gordon House
Queensway, Bognor Regis
PO21 1RX**

Drawing
Location and Block Plan

Job Number

Drawing Number : Revision

4643

11 : A

Drawn

Computer Reference

WP

-

Date

Scale

September 2020

1:500 & 1:1250@A3

Client

Freshwater