


136 Hawthorn Road - Block Plan

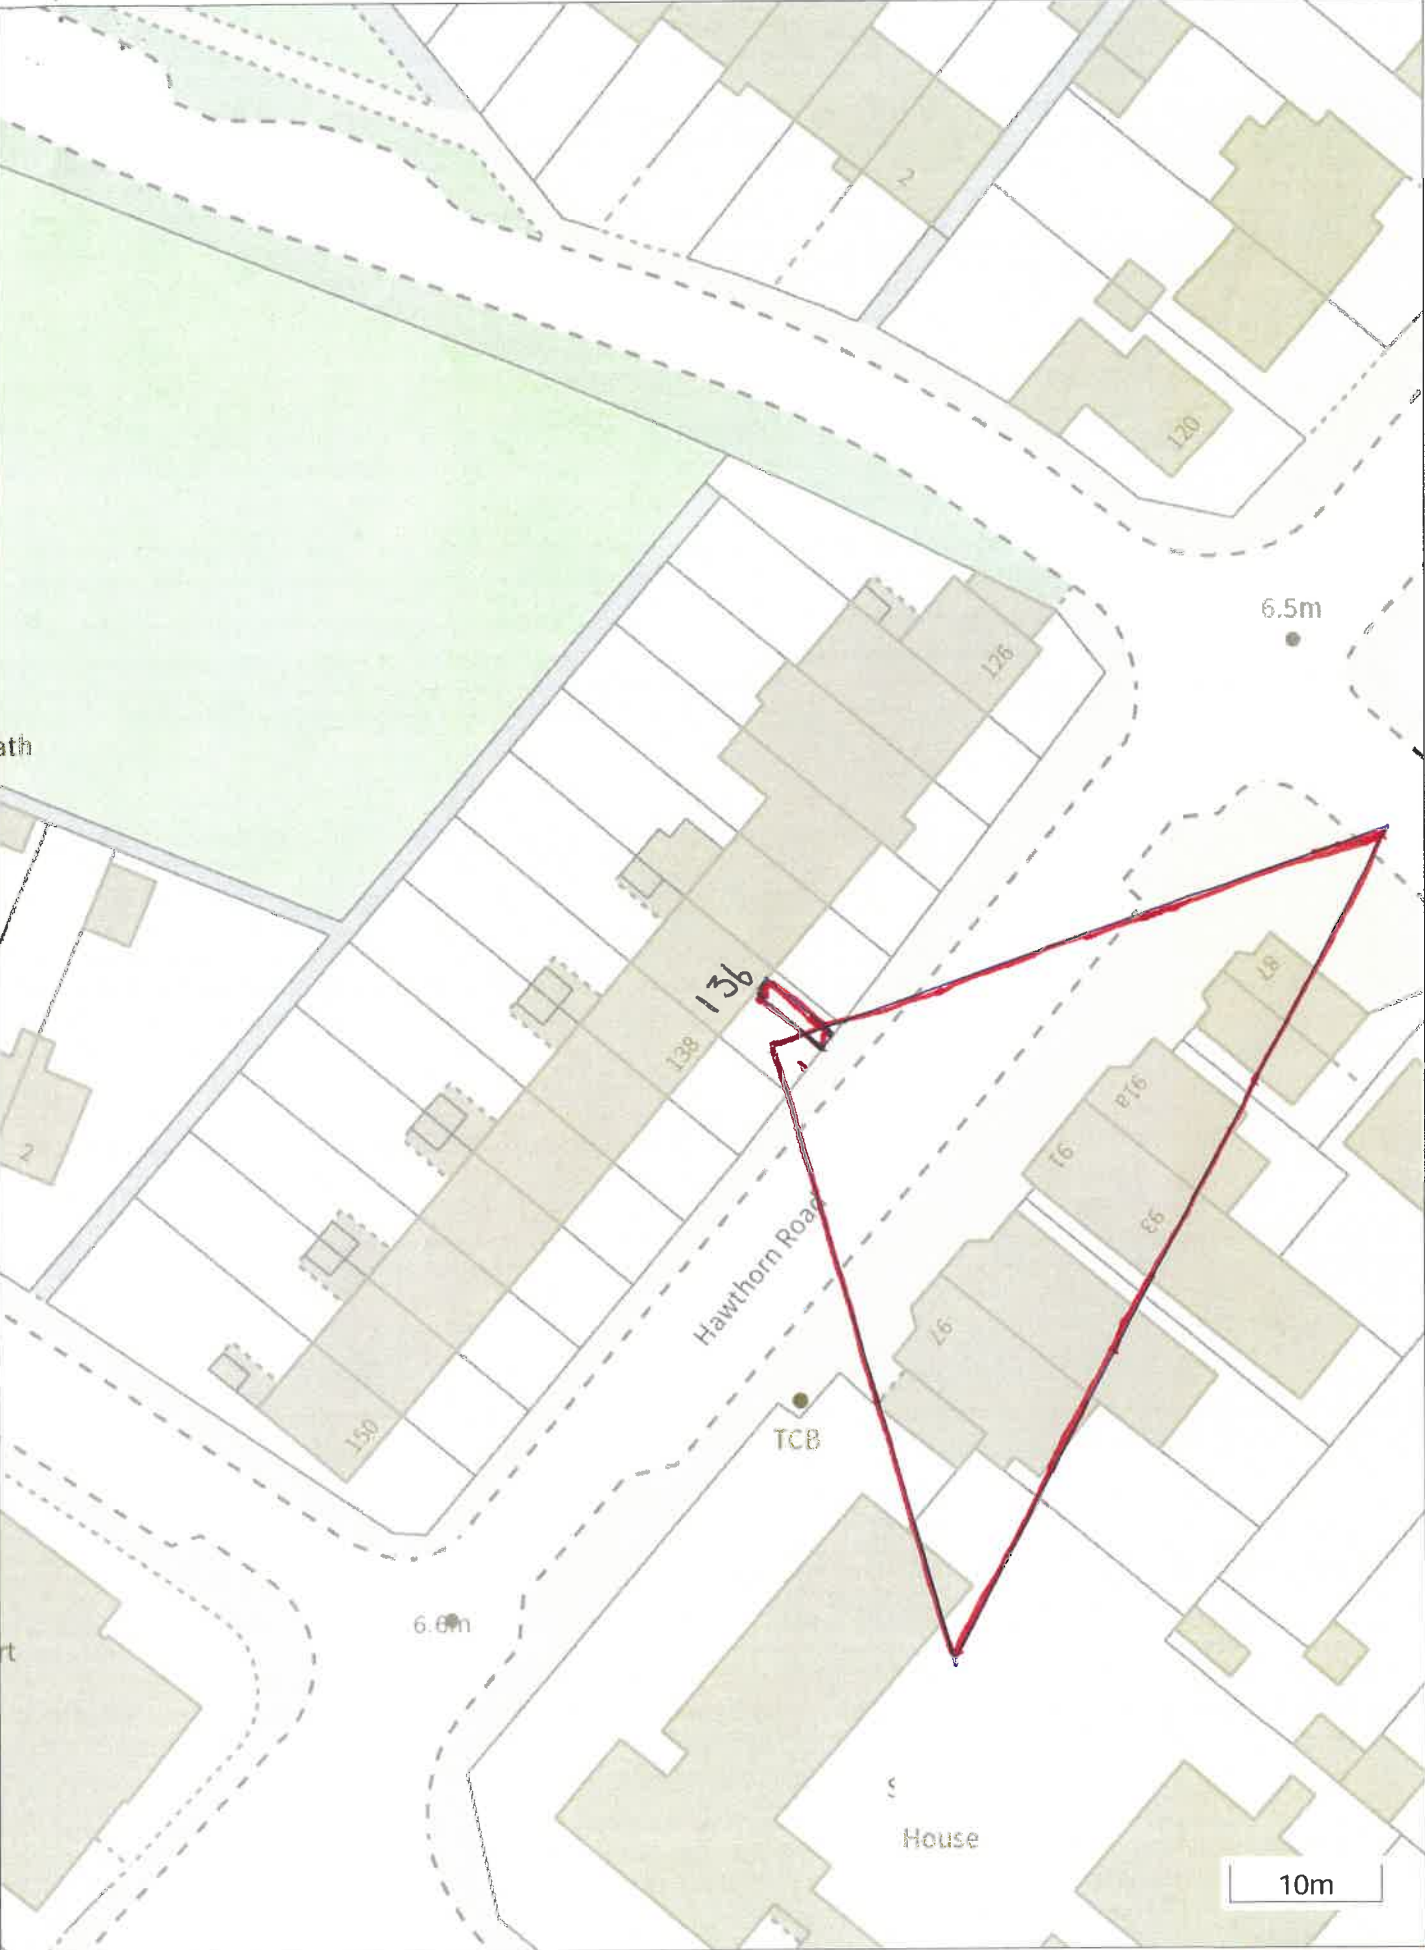

Mapping produced by Arun District Council

© Arun District Council and Crown Copyright. All rights reserved. Licence No: AC0000807434, 2025

Production Date: 18 November 2025